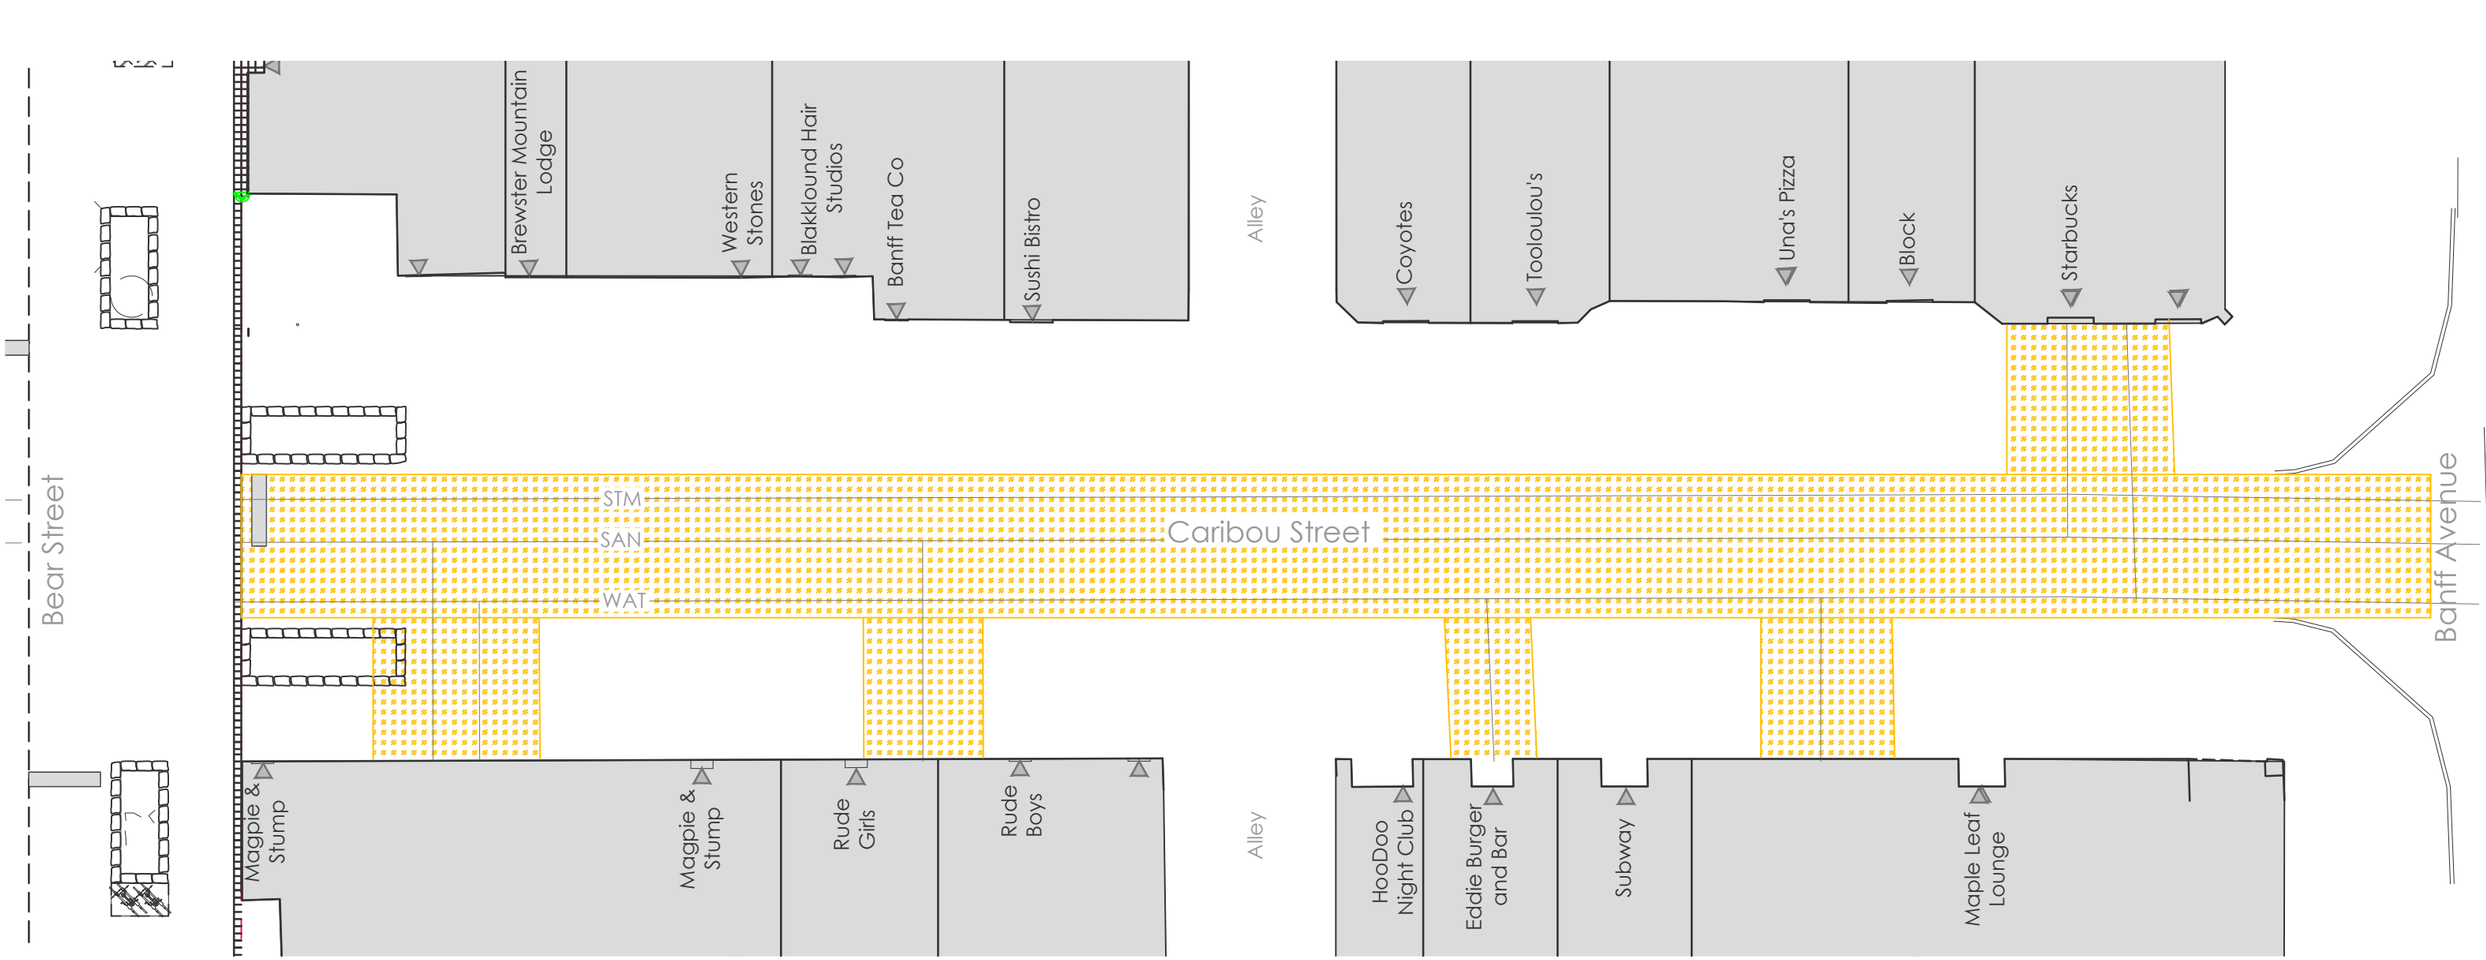

Underground Utilities and the space they need

Legend

Space Requirements

Proposed Utility

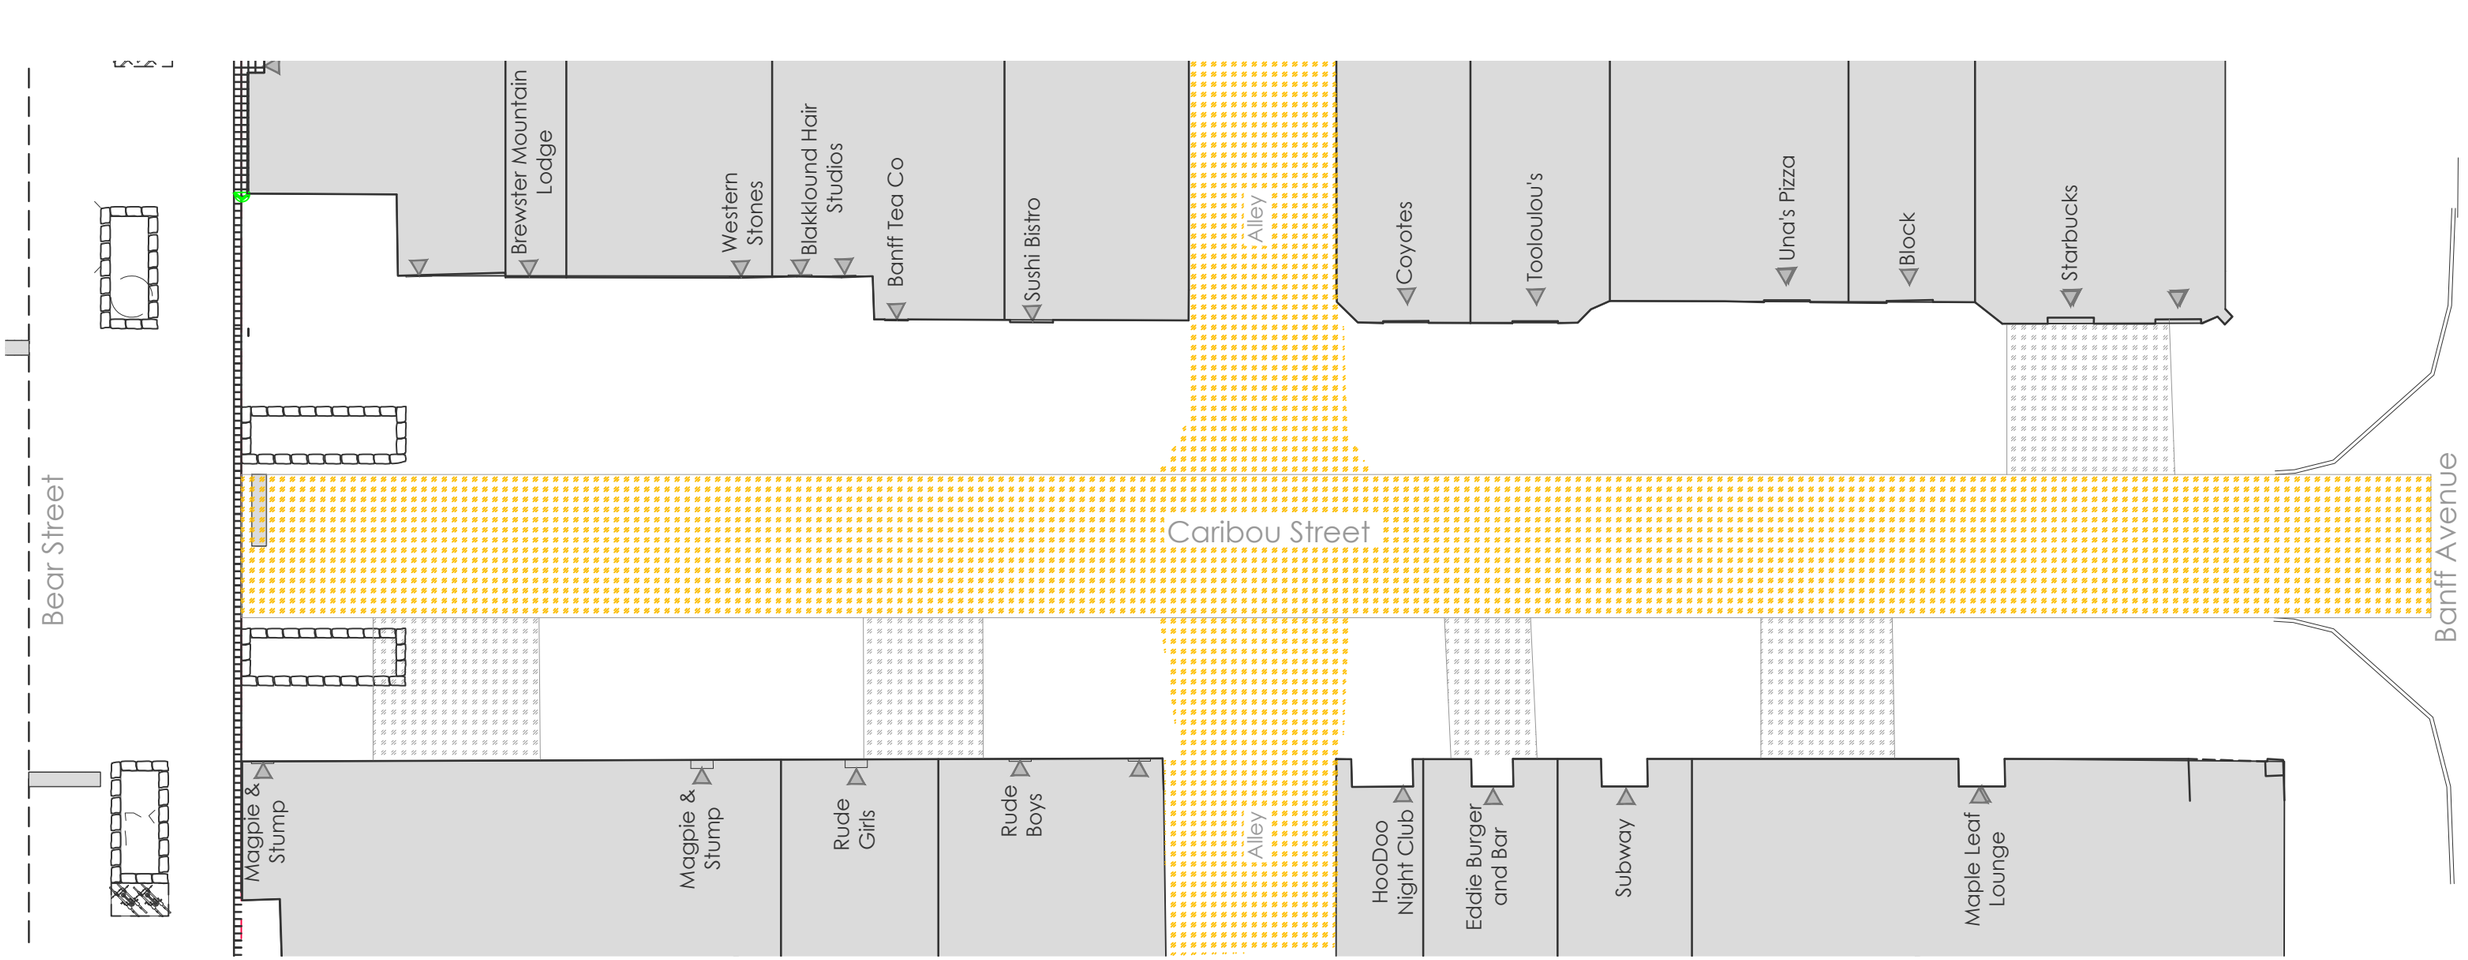

Fire Truck Space Requirements

Legend

Space Requirements

Other Allocated Space

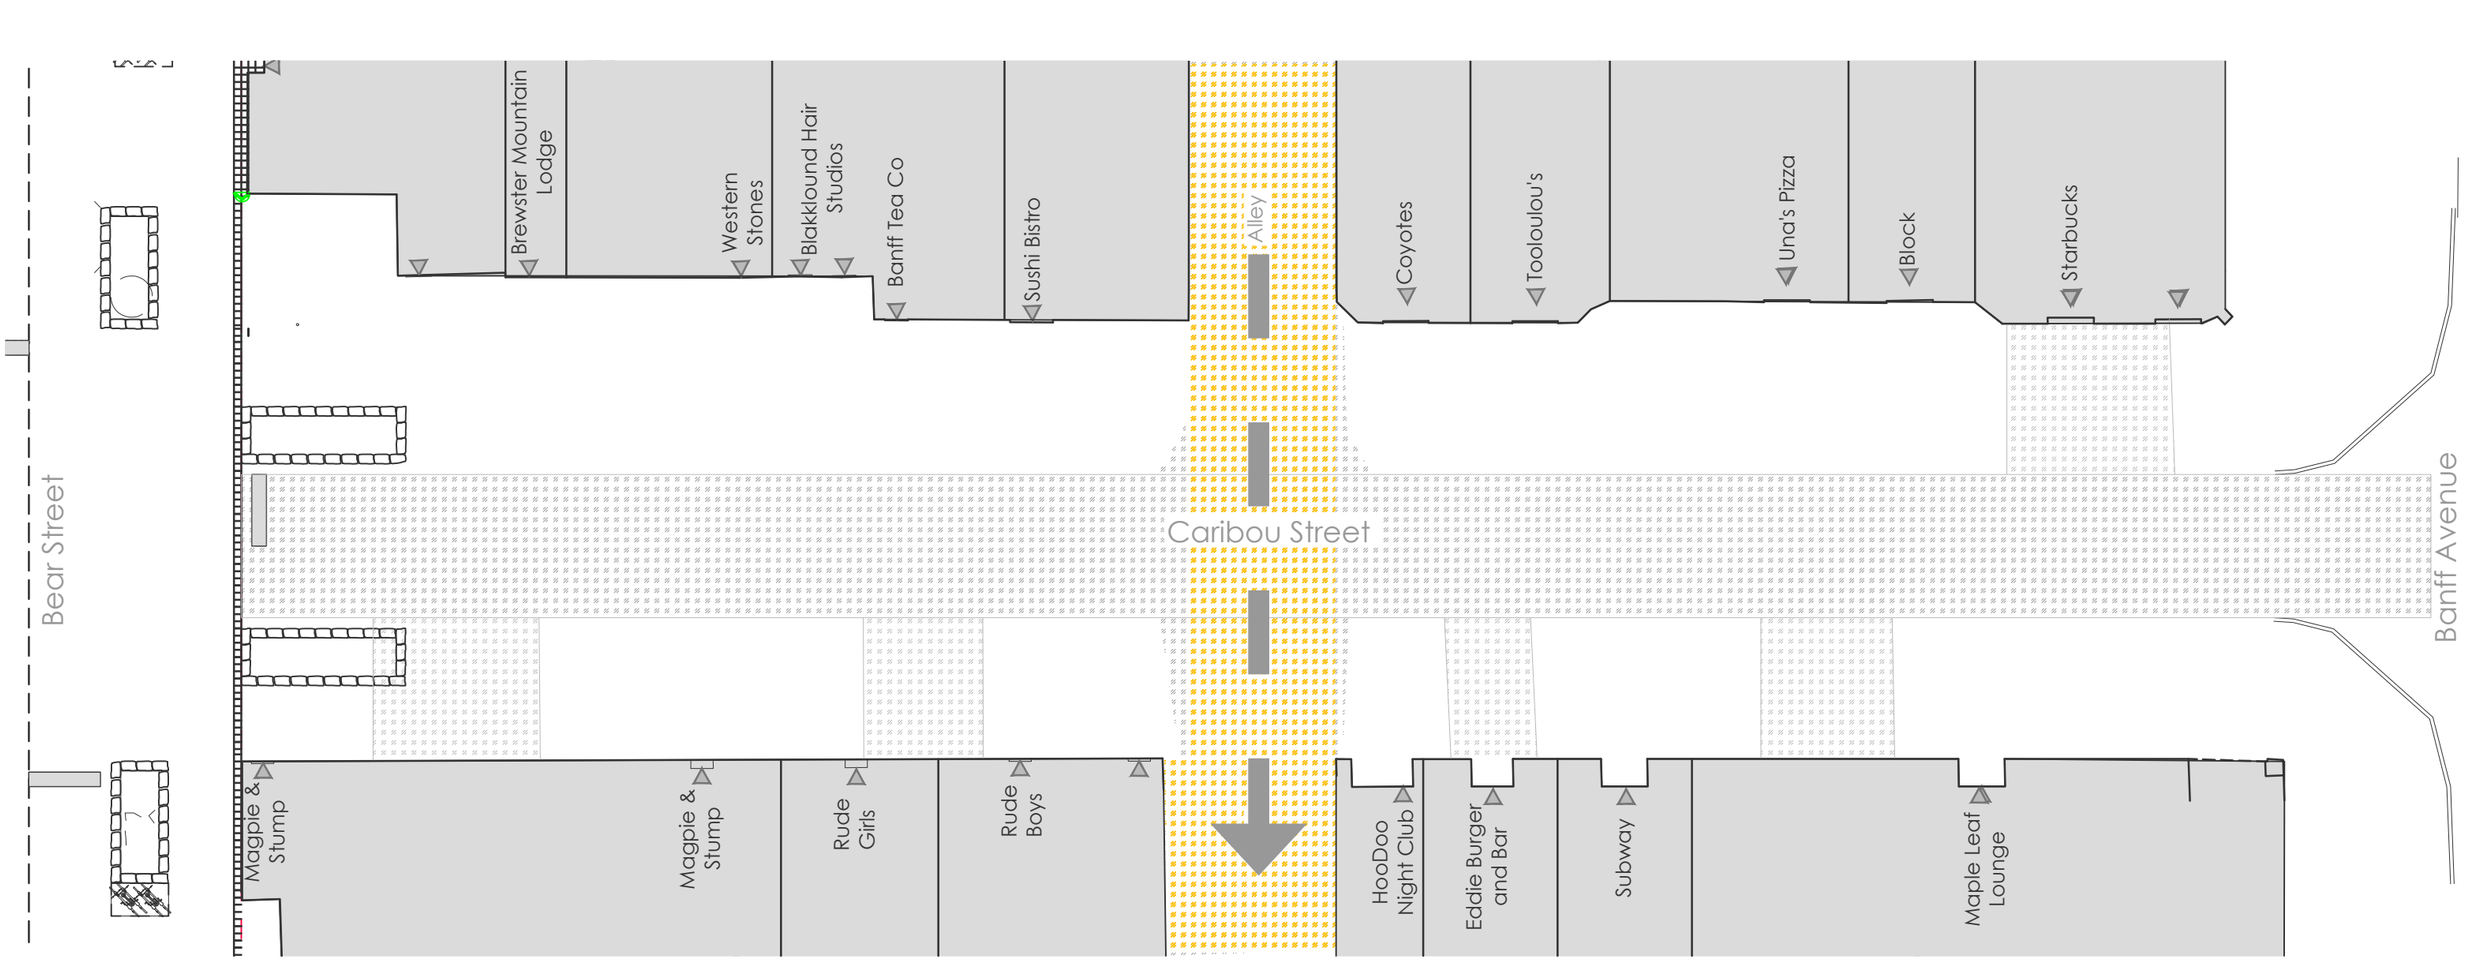

Logistic Vehicle Space Requirements

Legend

Space Requirements

Other Allocated Space

Direction of vehicle traffic

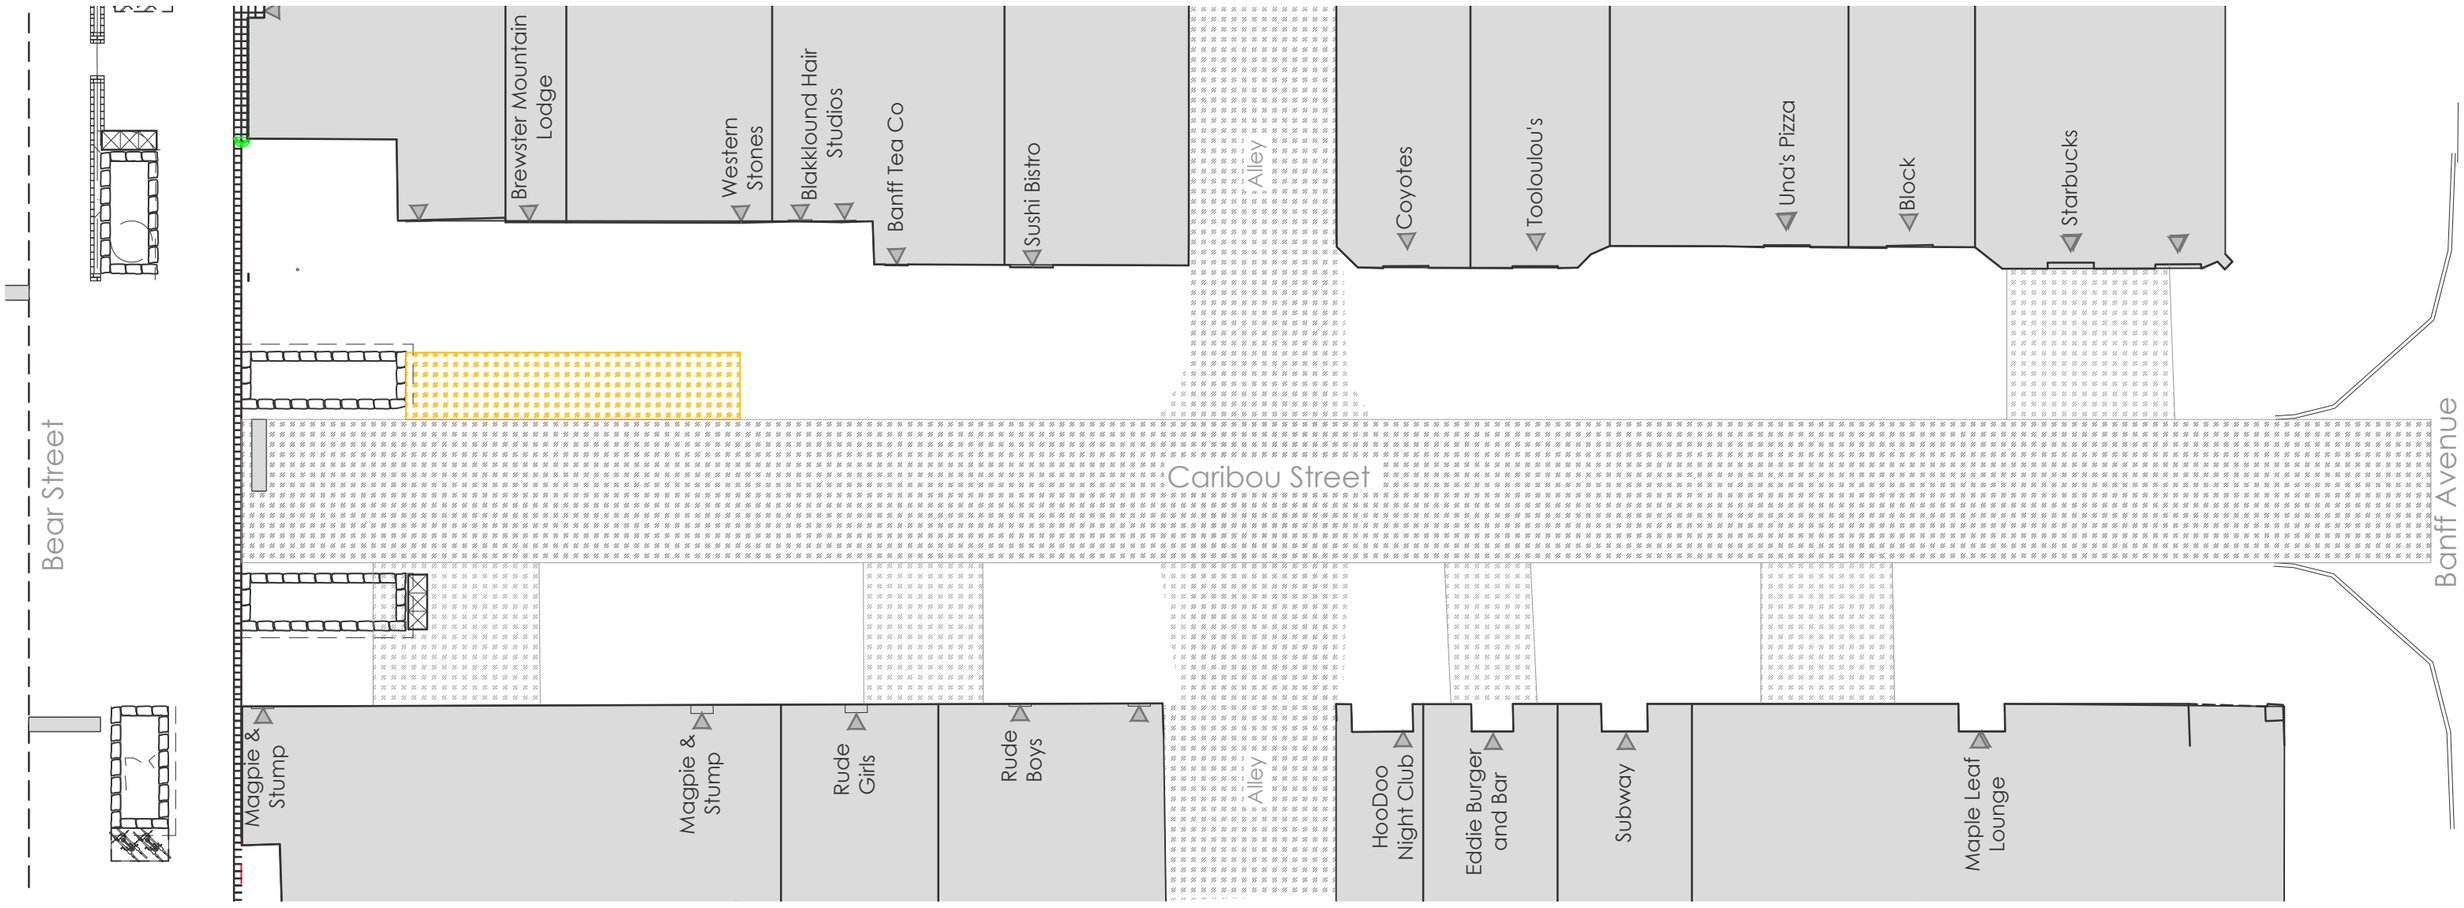

Shuttle Bus Space Requirements

Legend

Space Requirements

Other Allocated Space

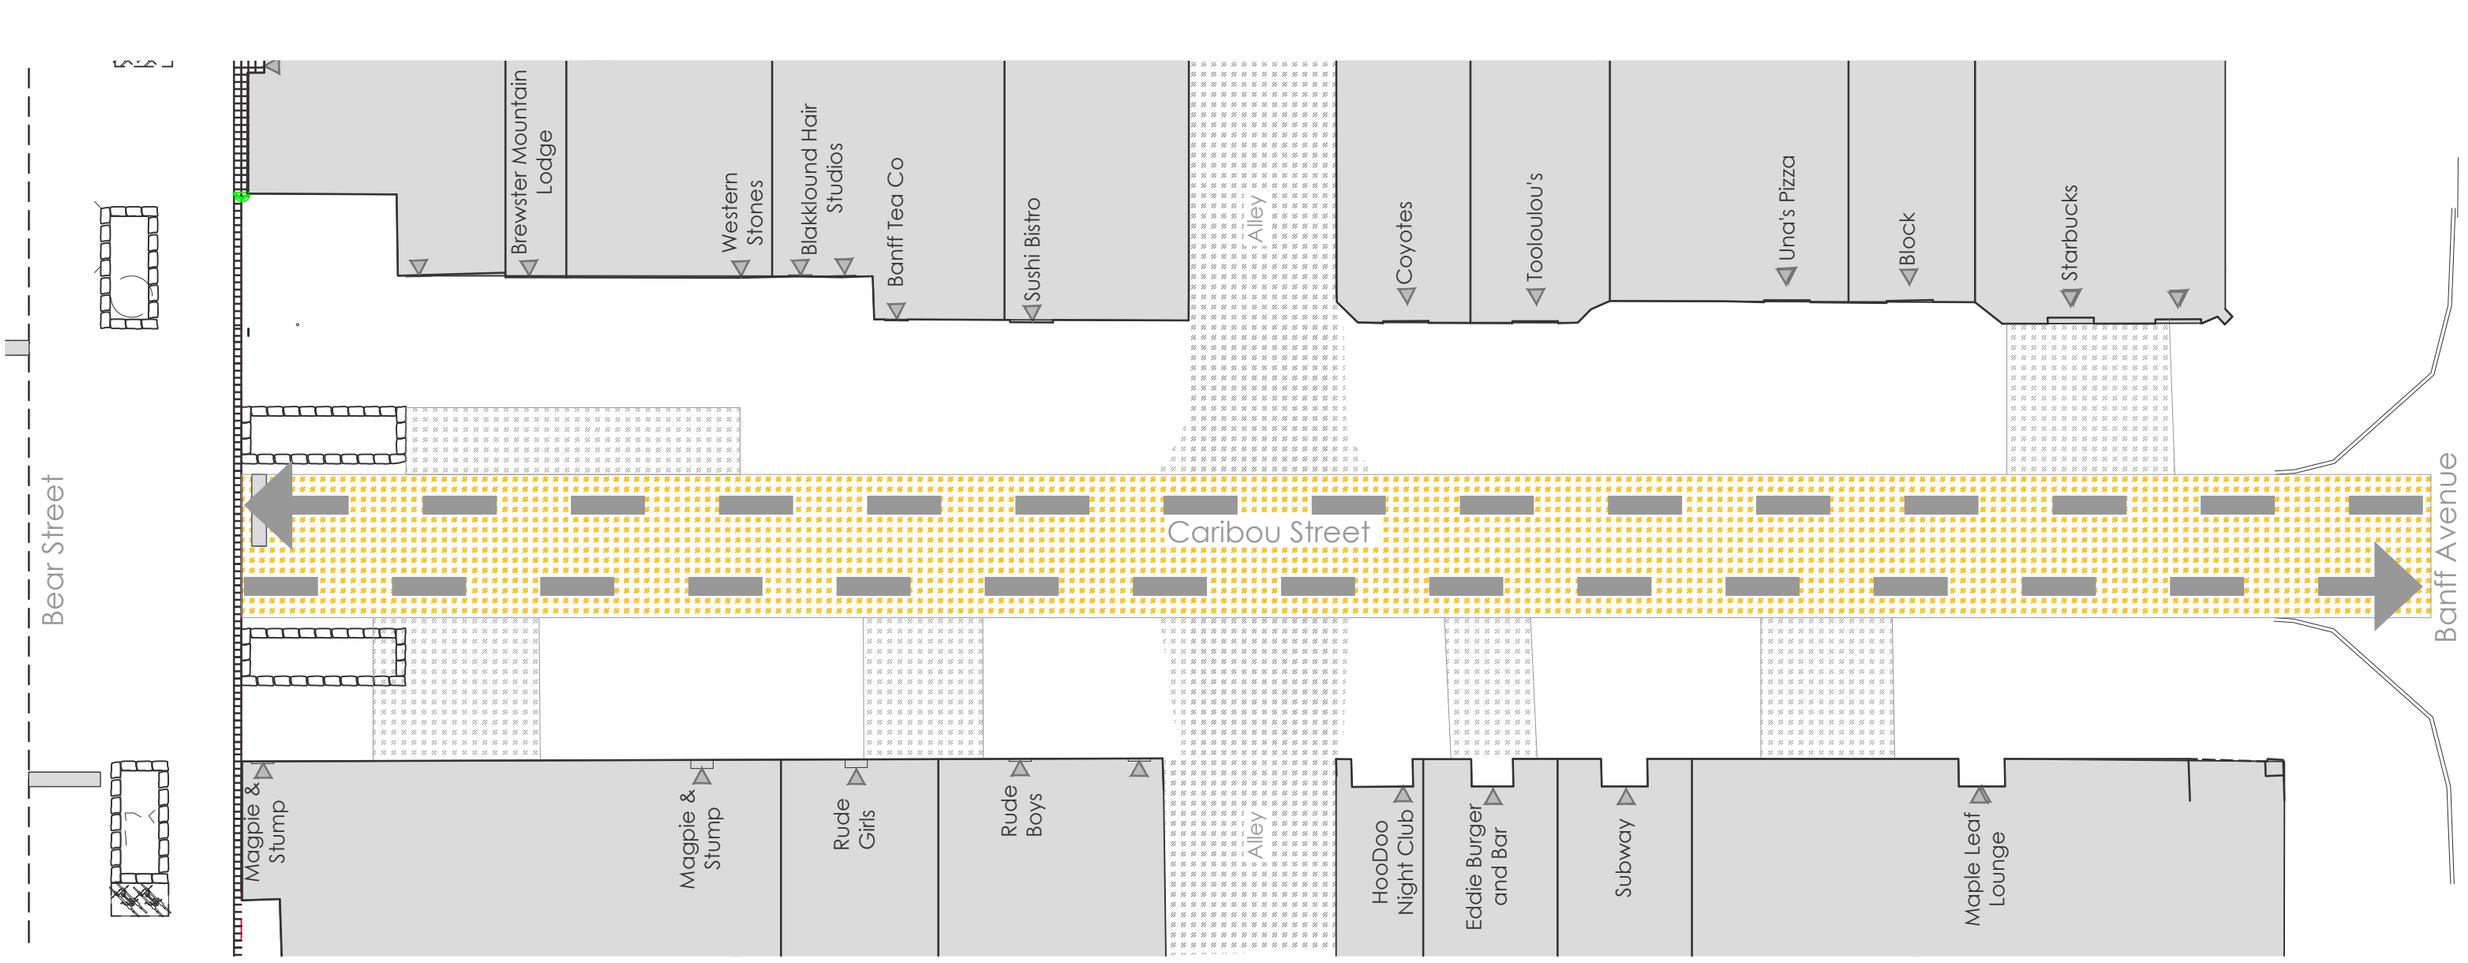

Personal Vehicle Movement

Legend

Space Requirements

Other Allocated Space

Direction of vehicle traffic

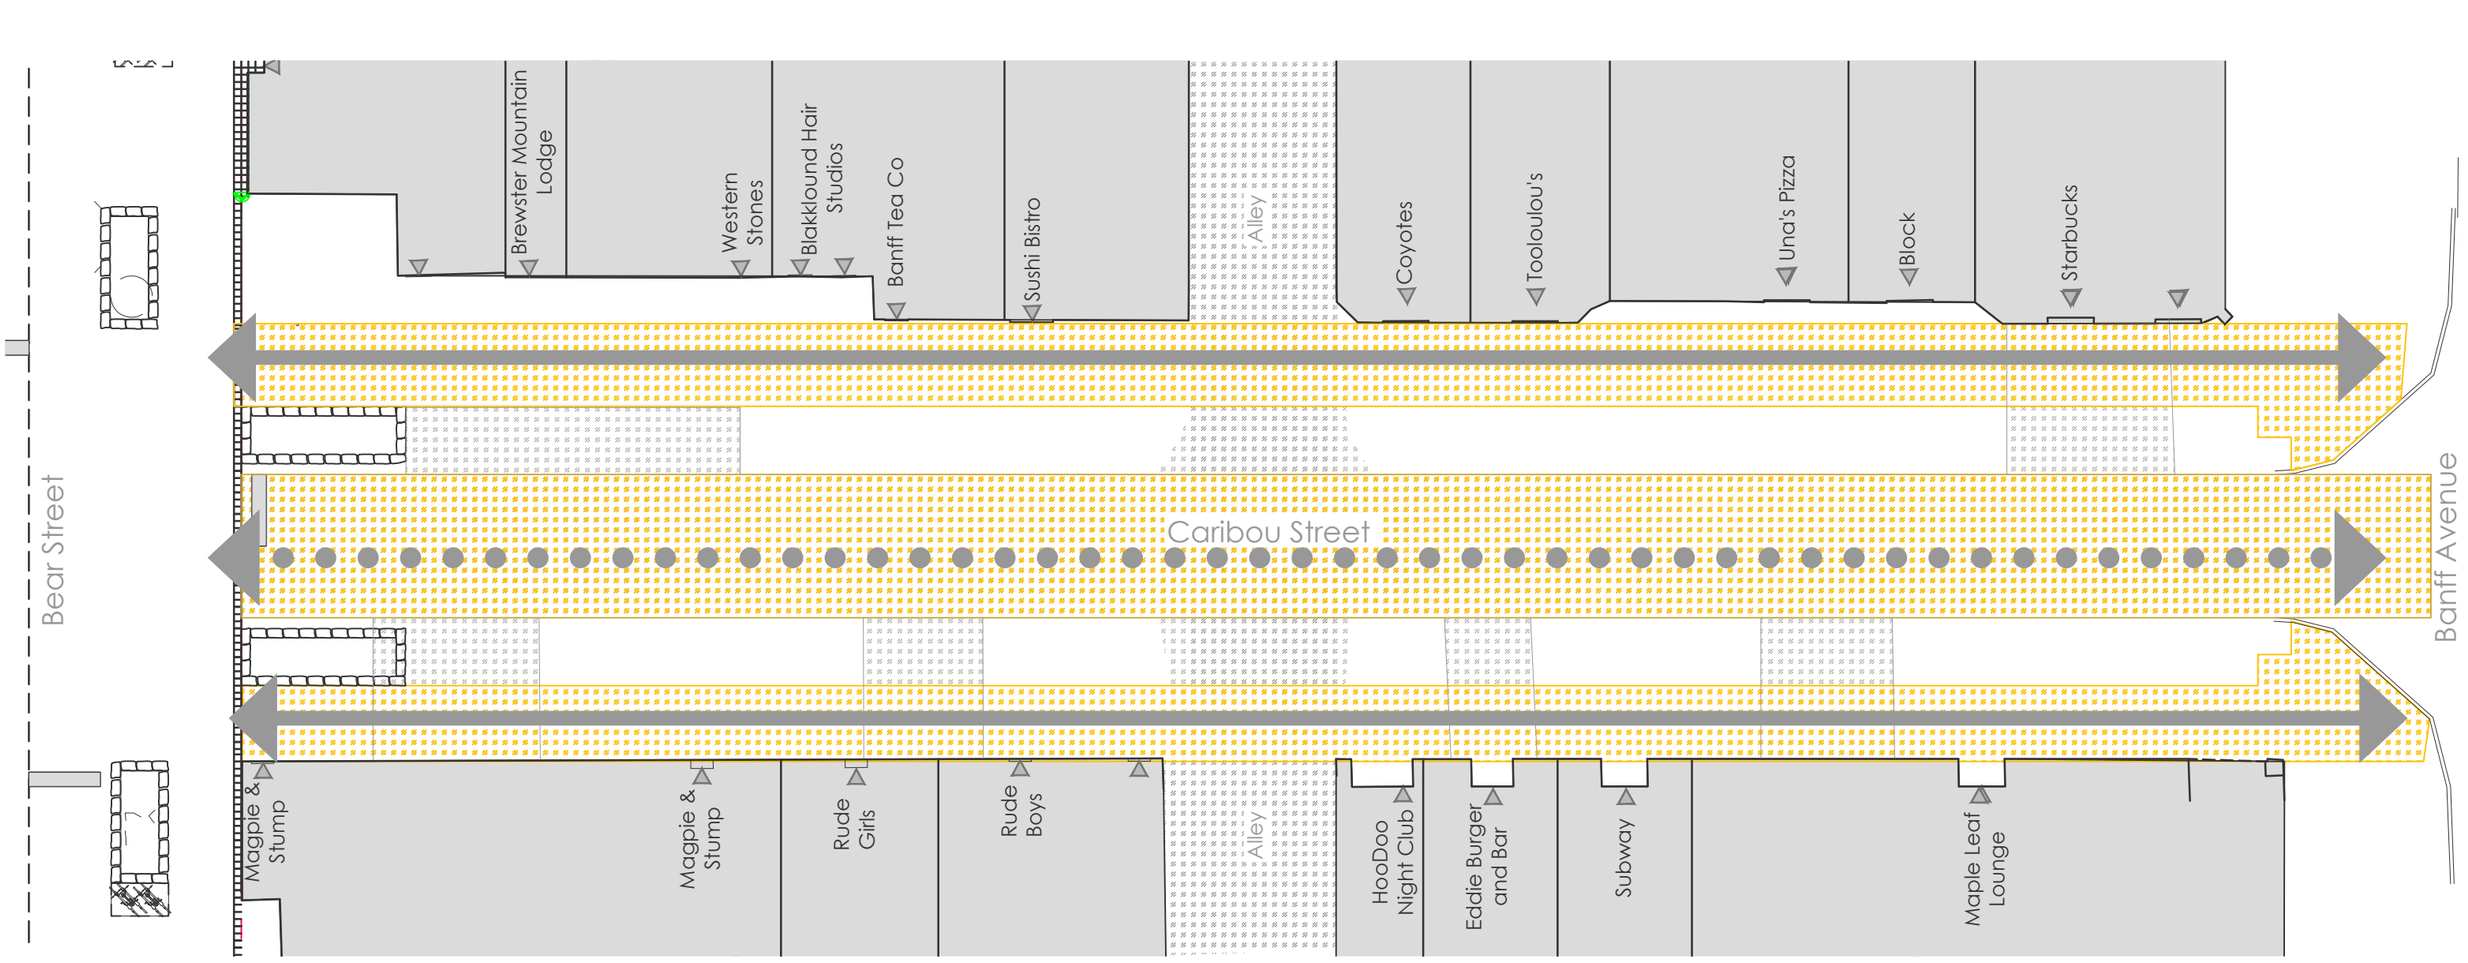

Pedestrian and Bike Movement

Legend

- Space Requirements
- Other Allocated Space
- pedestrian movement
- pedestrian & bike movement

Street Light Locations

Legend

- Space Requirements
- Other Allocated Space
- Street Light

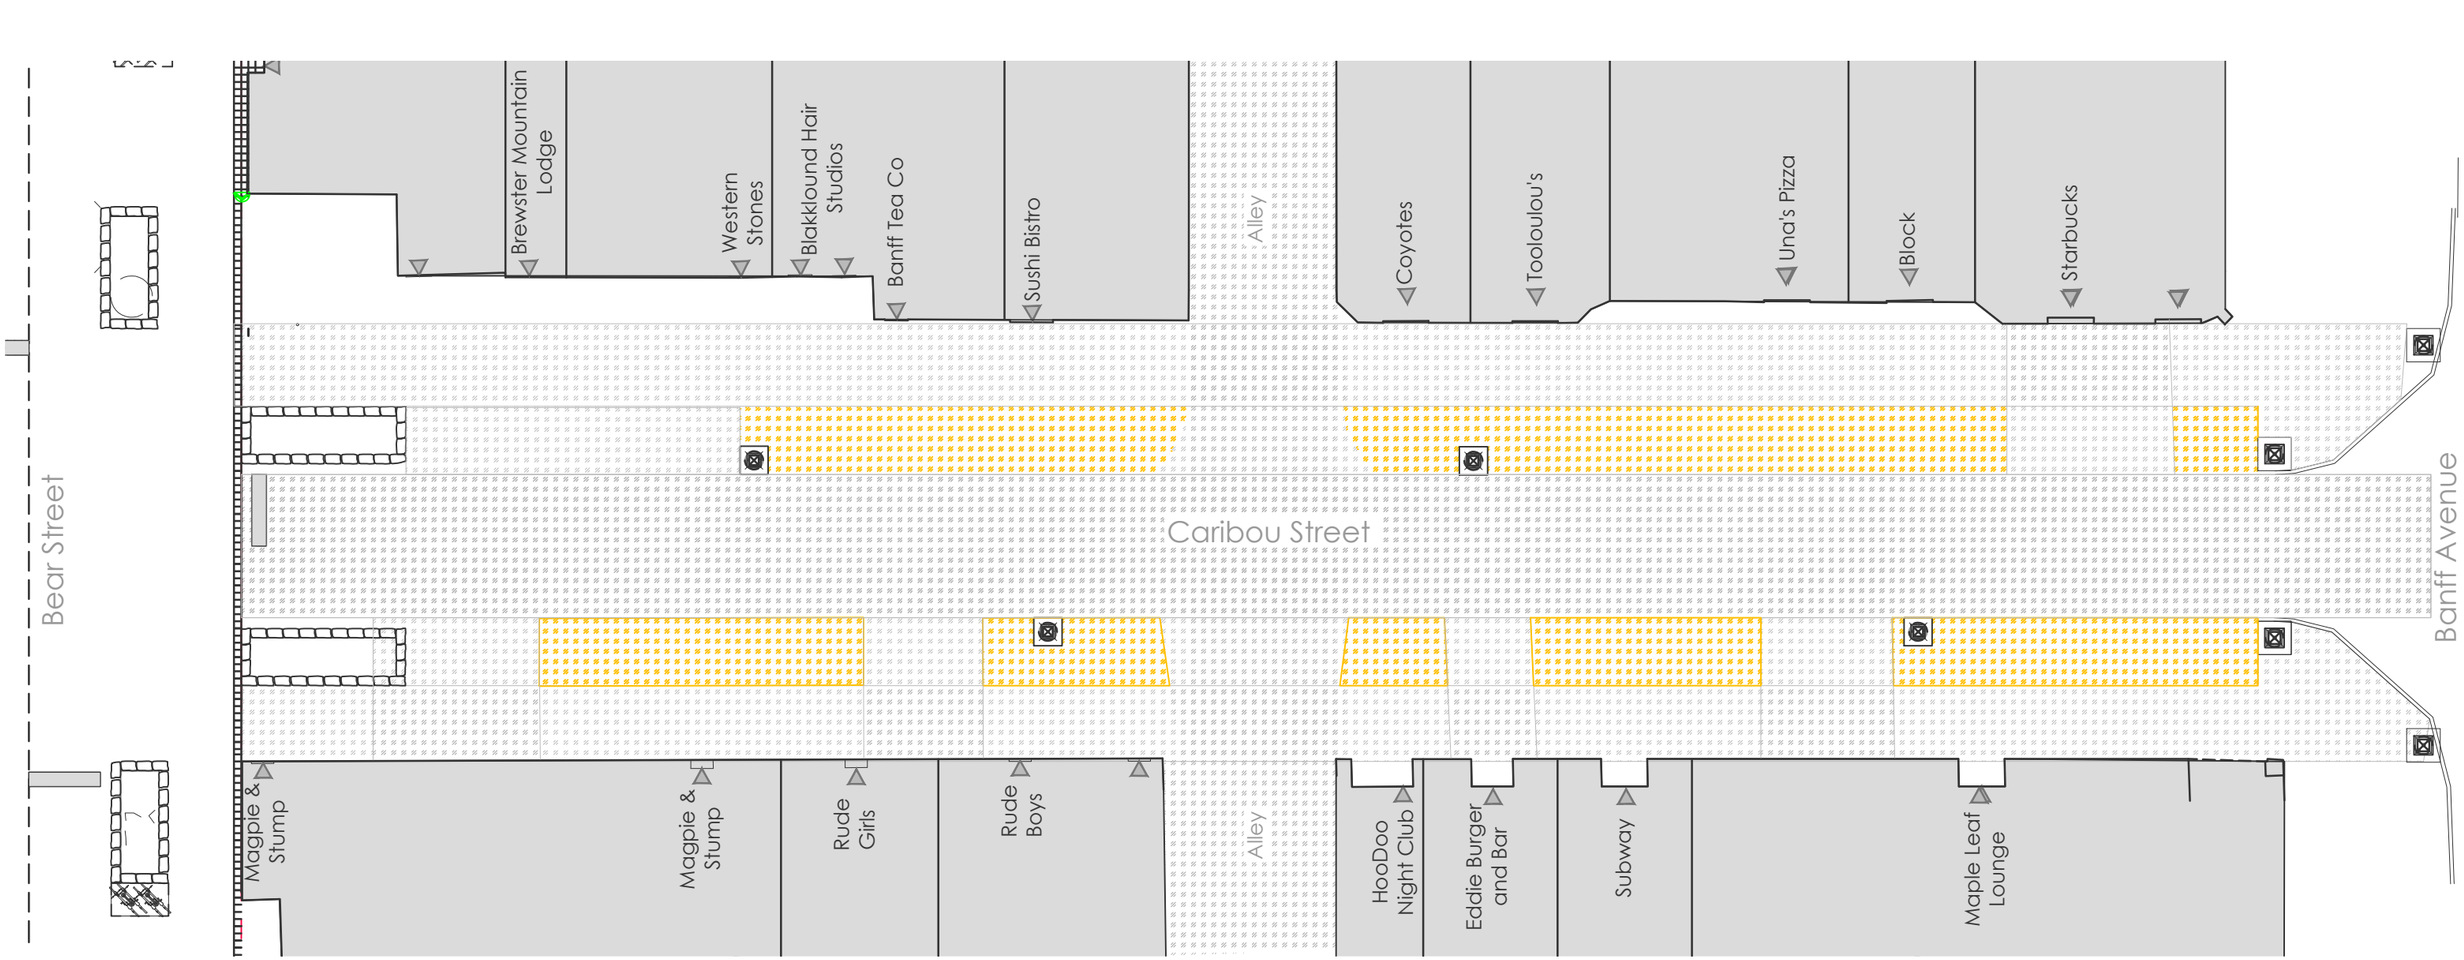

Space available for planters

Legend

Space Requirements

Other Allocated Space

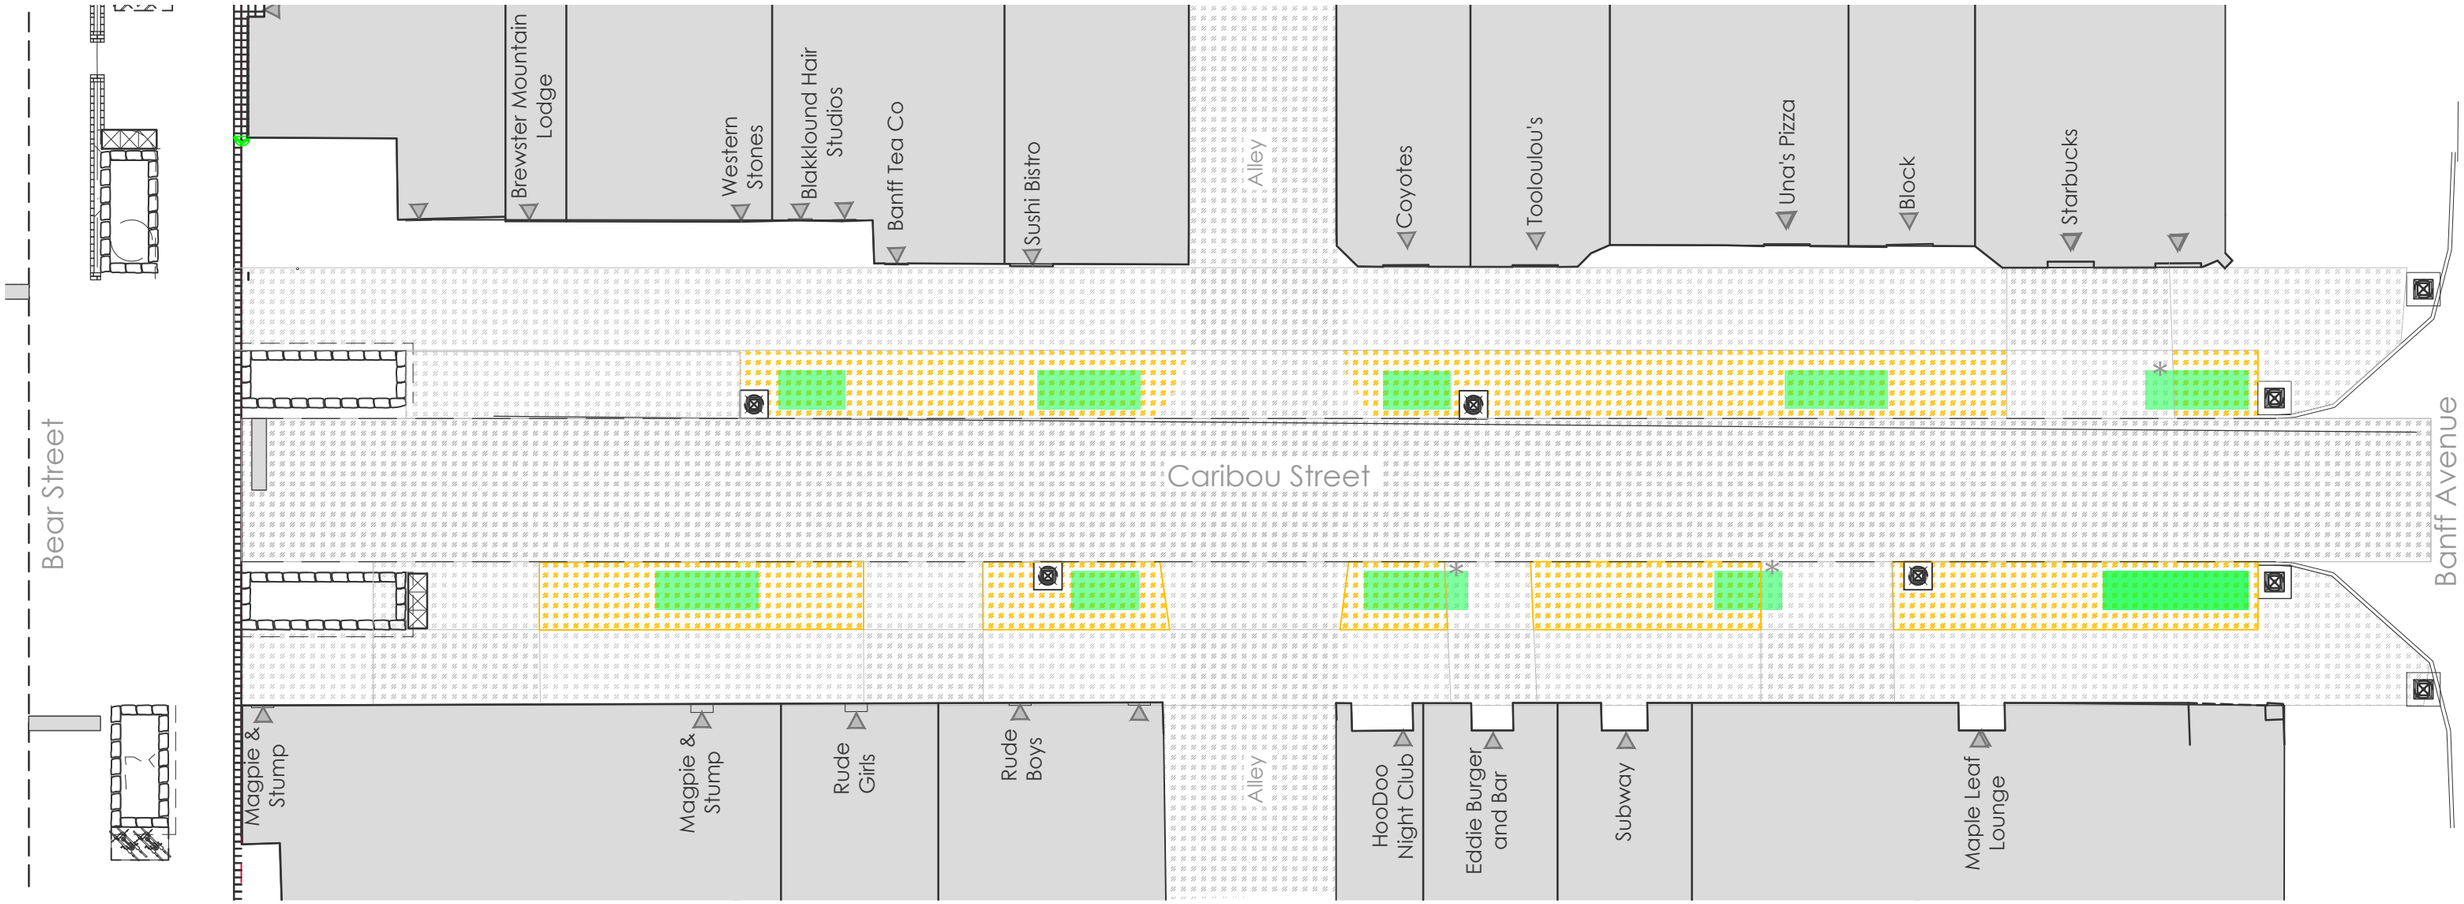

Proposed planter locations

Legend

Space Requirements

Other Allocated Space

Proposed planter locations

* Tree planting will not encroach into utility offset area

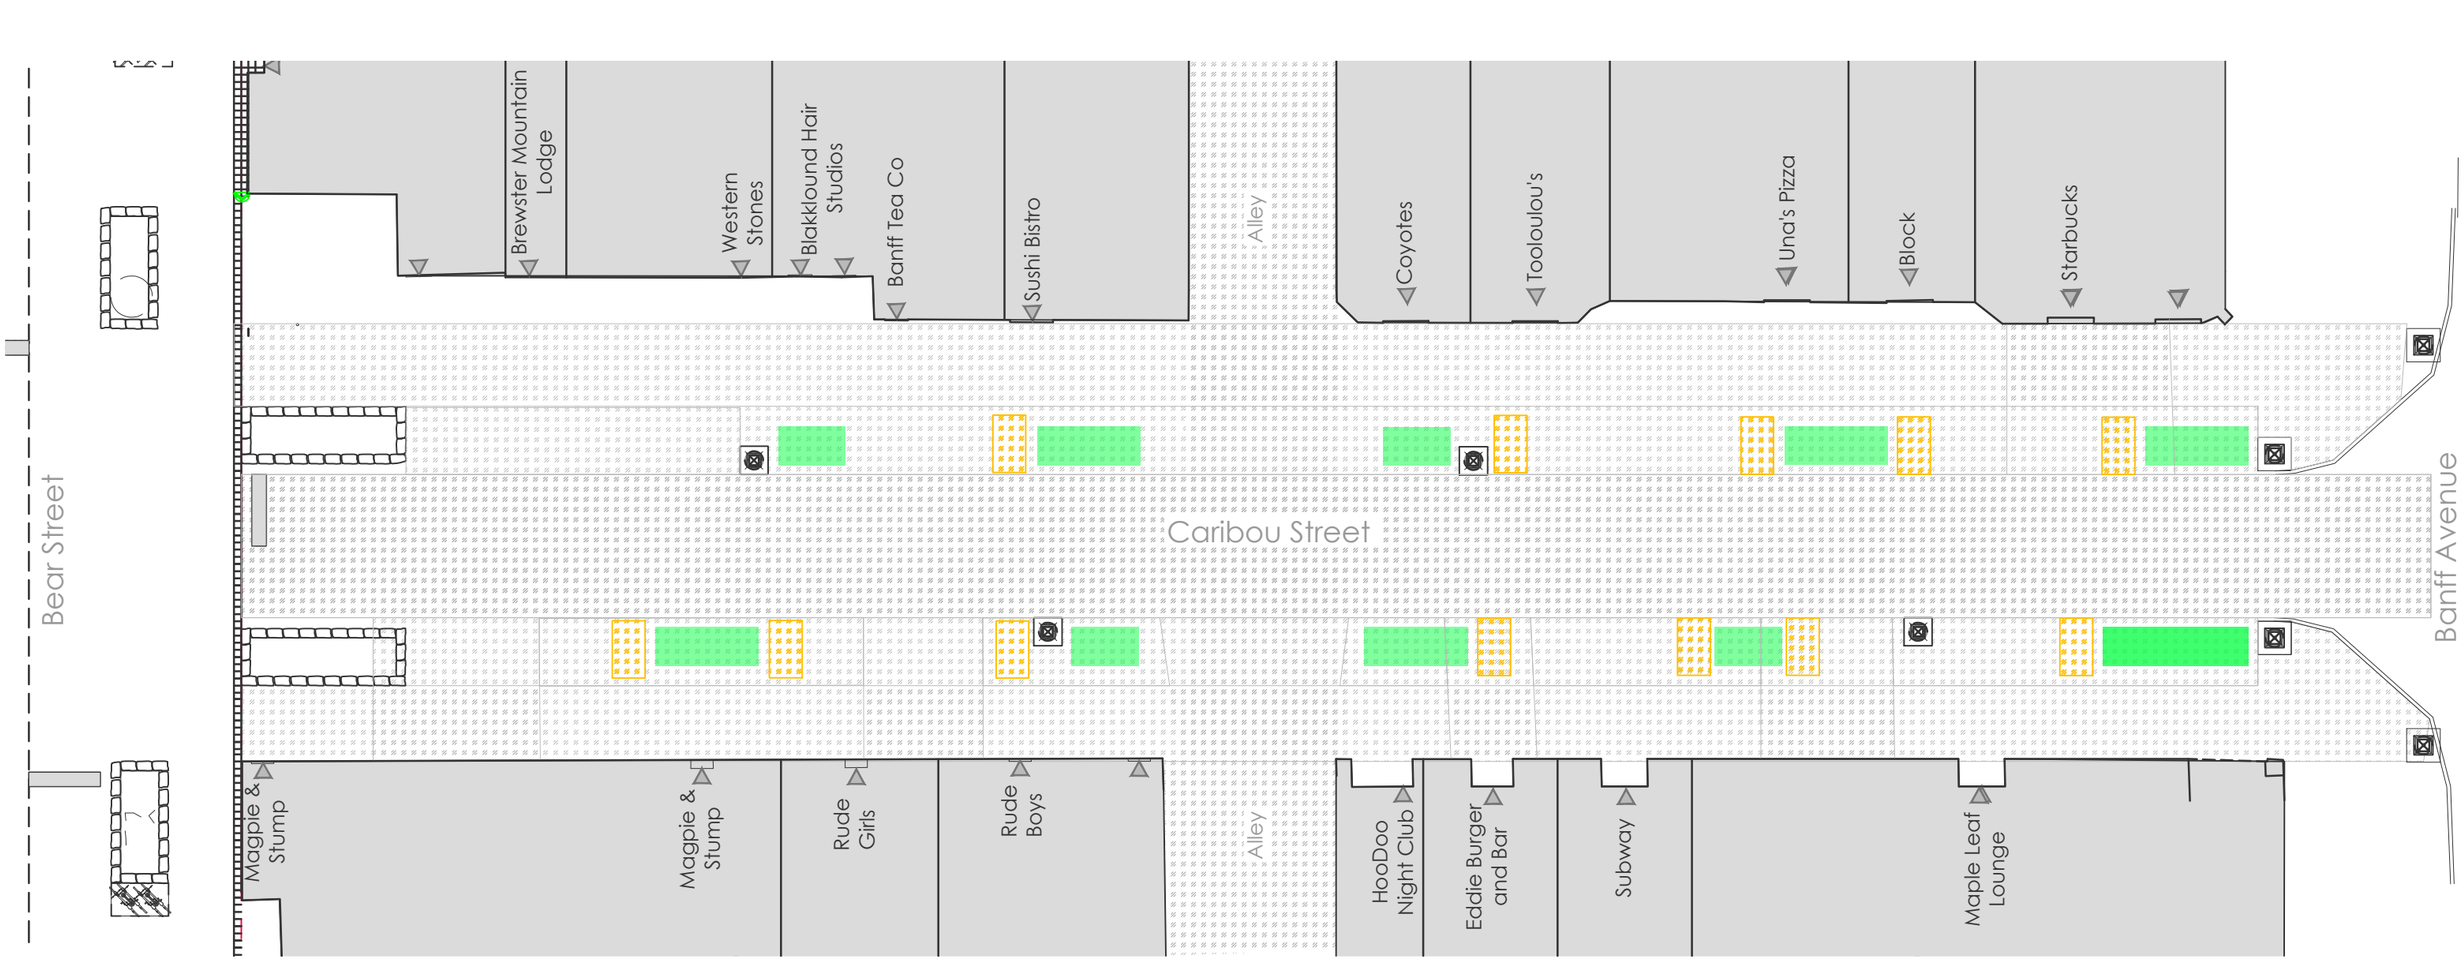

Potential Locations for Street Elements

Legend

- Space Requirements
- Other Allocated Space
- Proposed planter locations

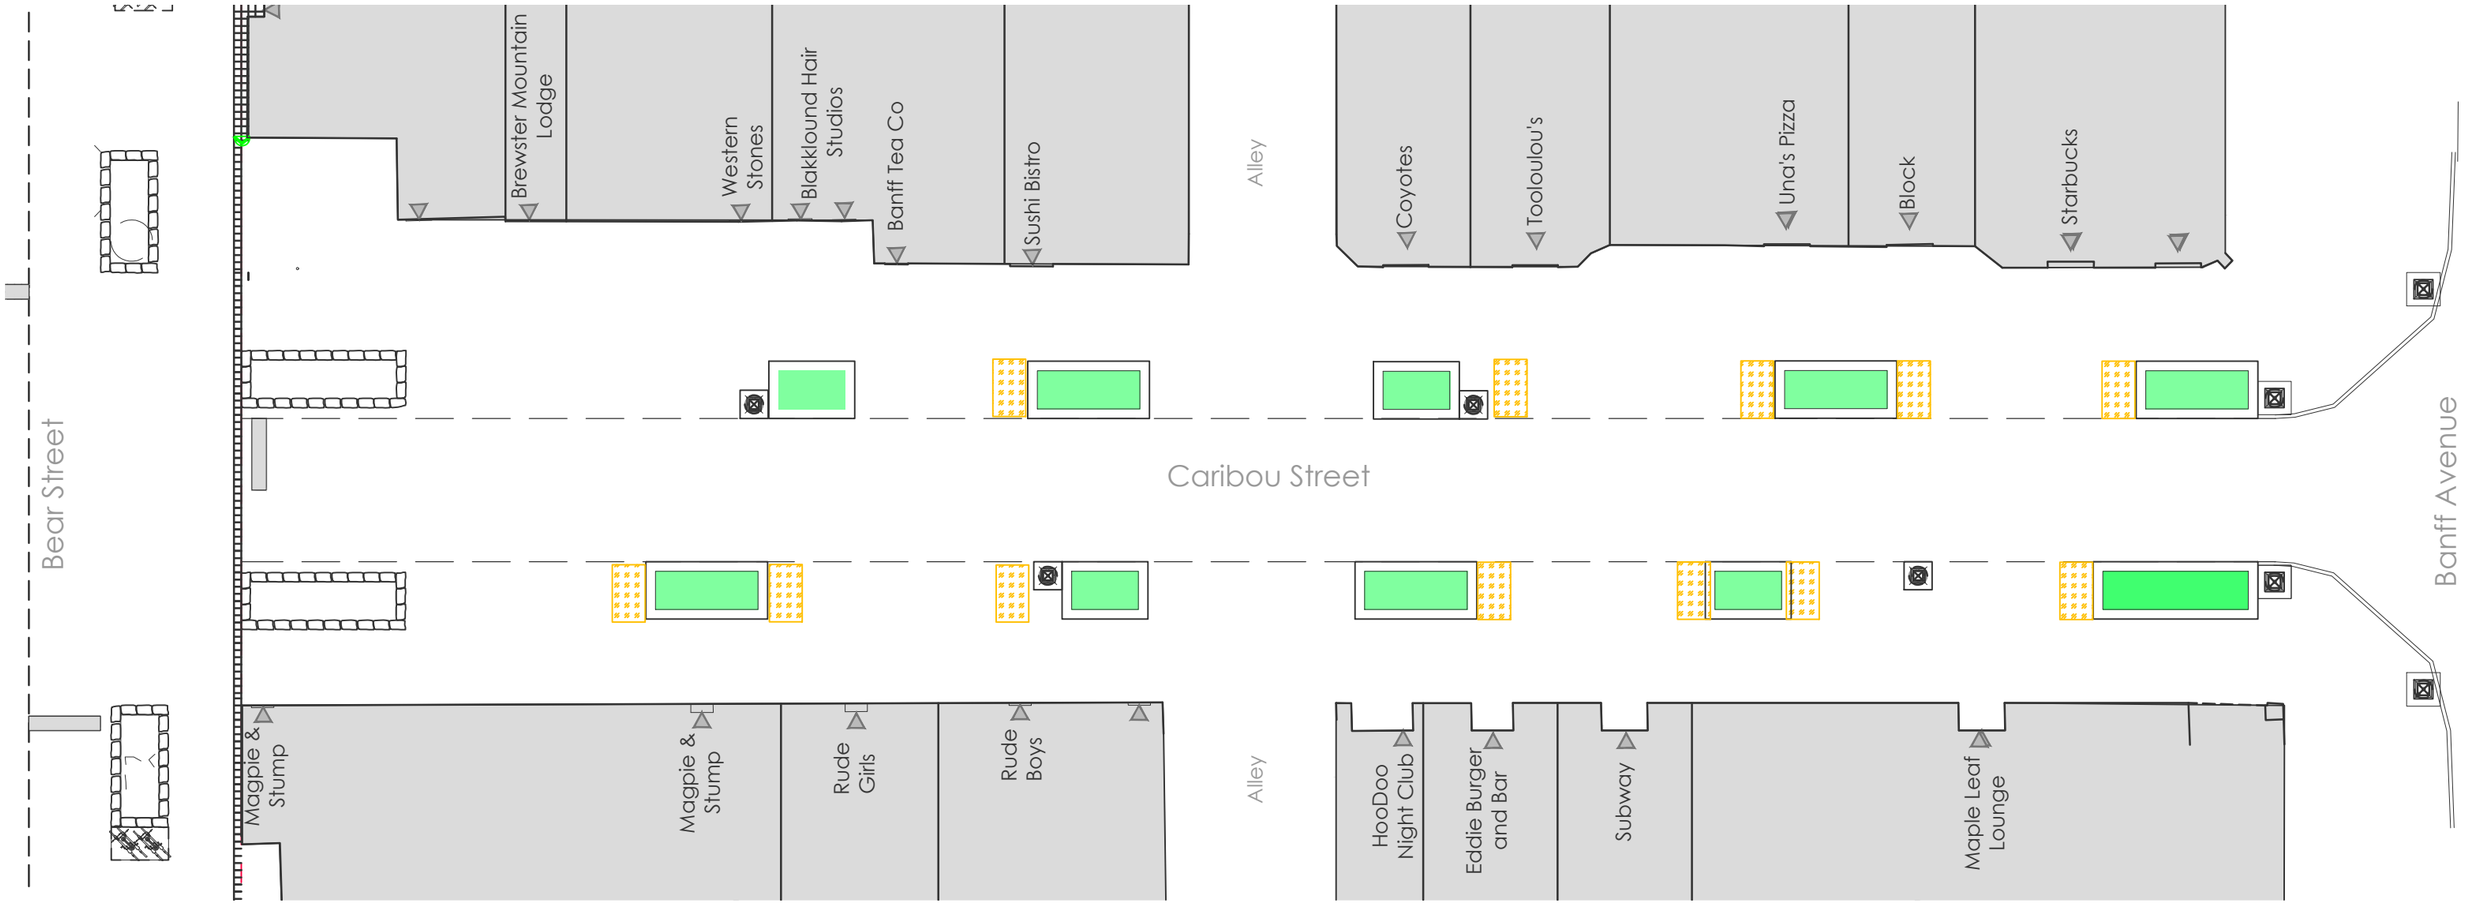

Proposed Street Layout

Legend

Site Furnishings - garbage receptacles, bike racks, Ram Horn bench

Proposed planter locations

Street light location