

Underground Utilities and the space they need

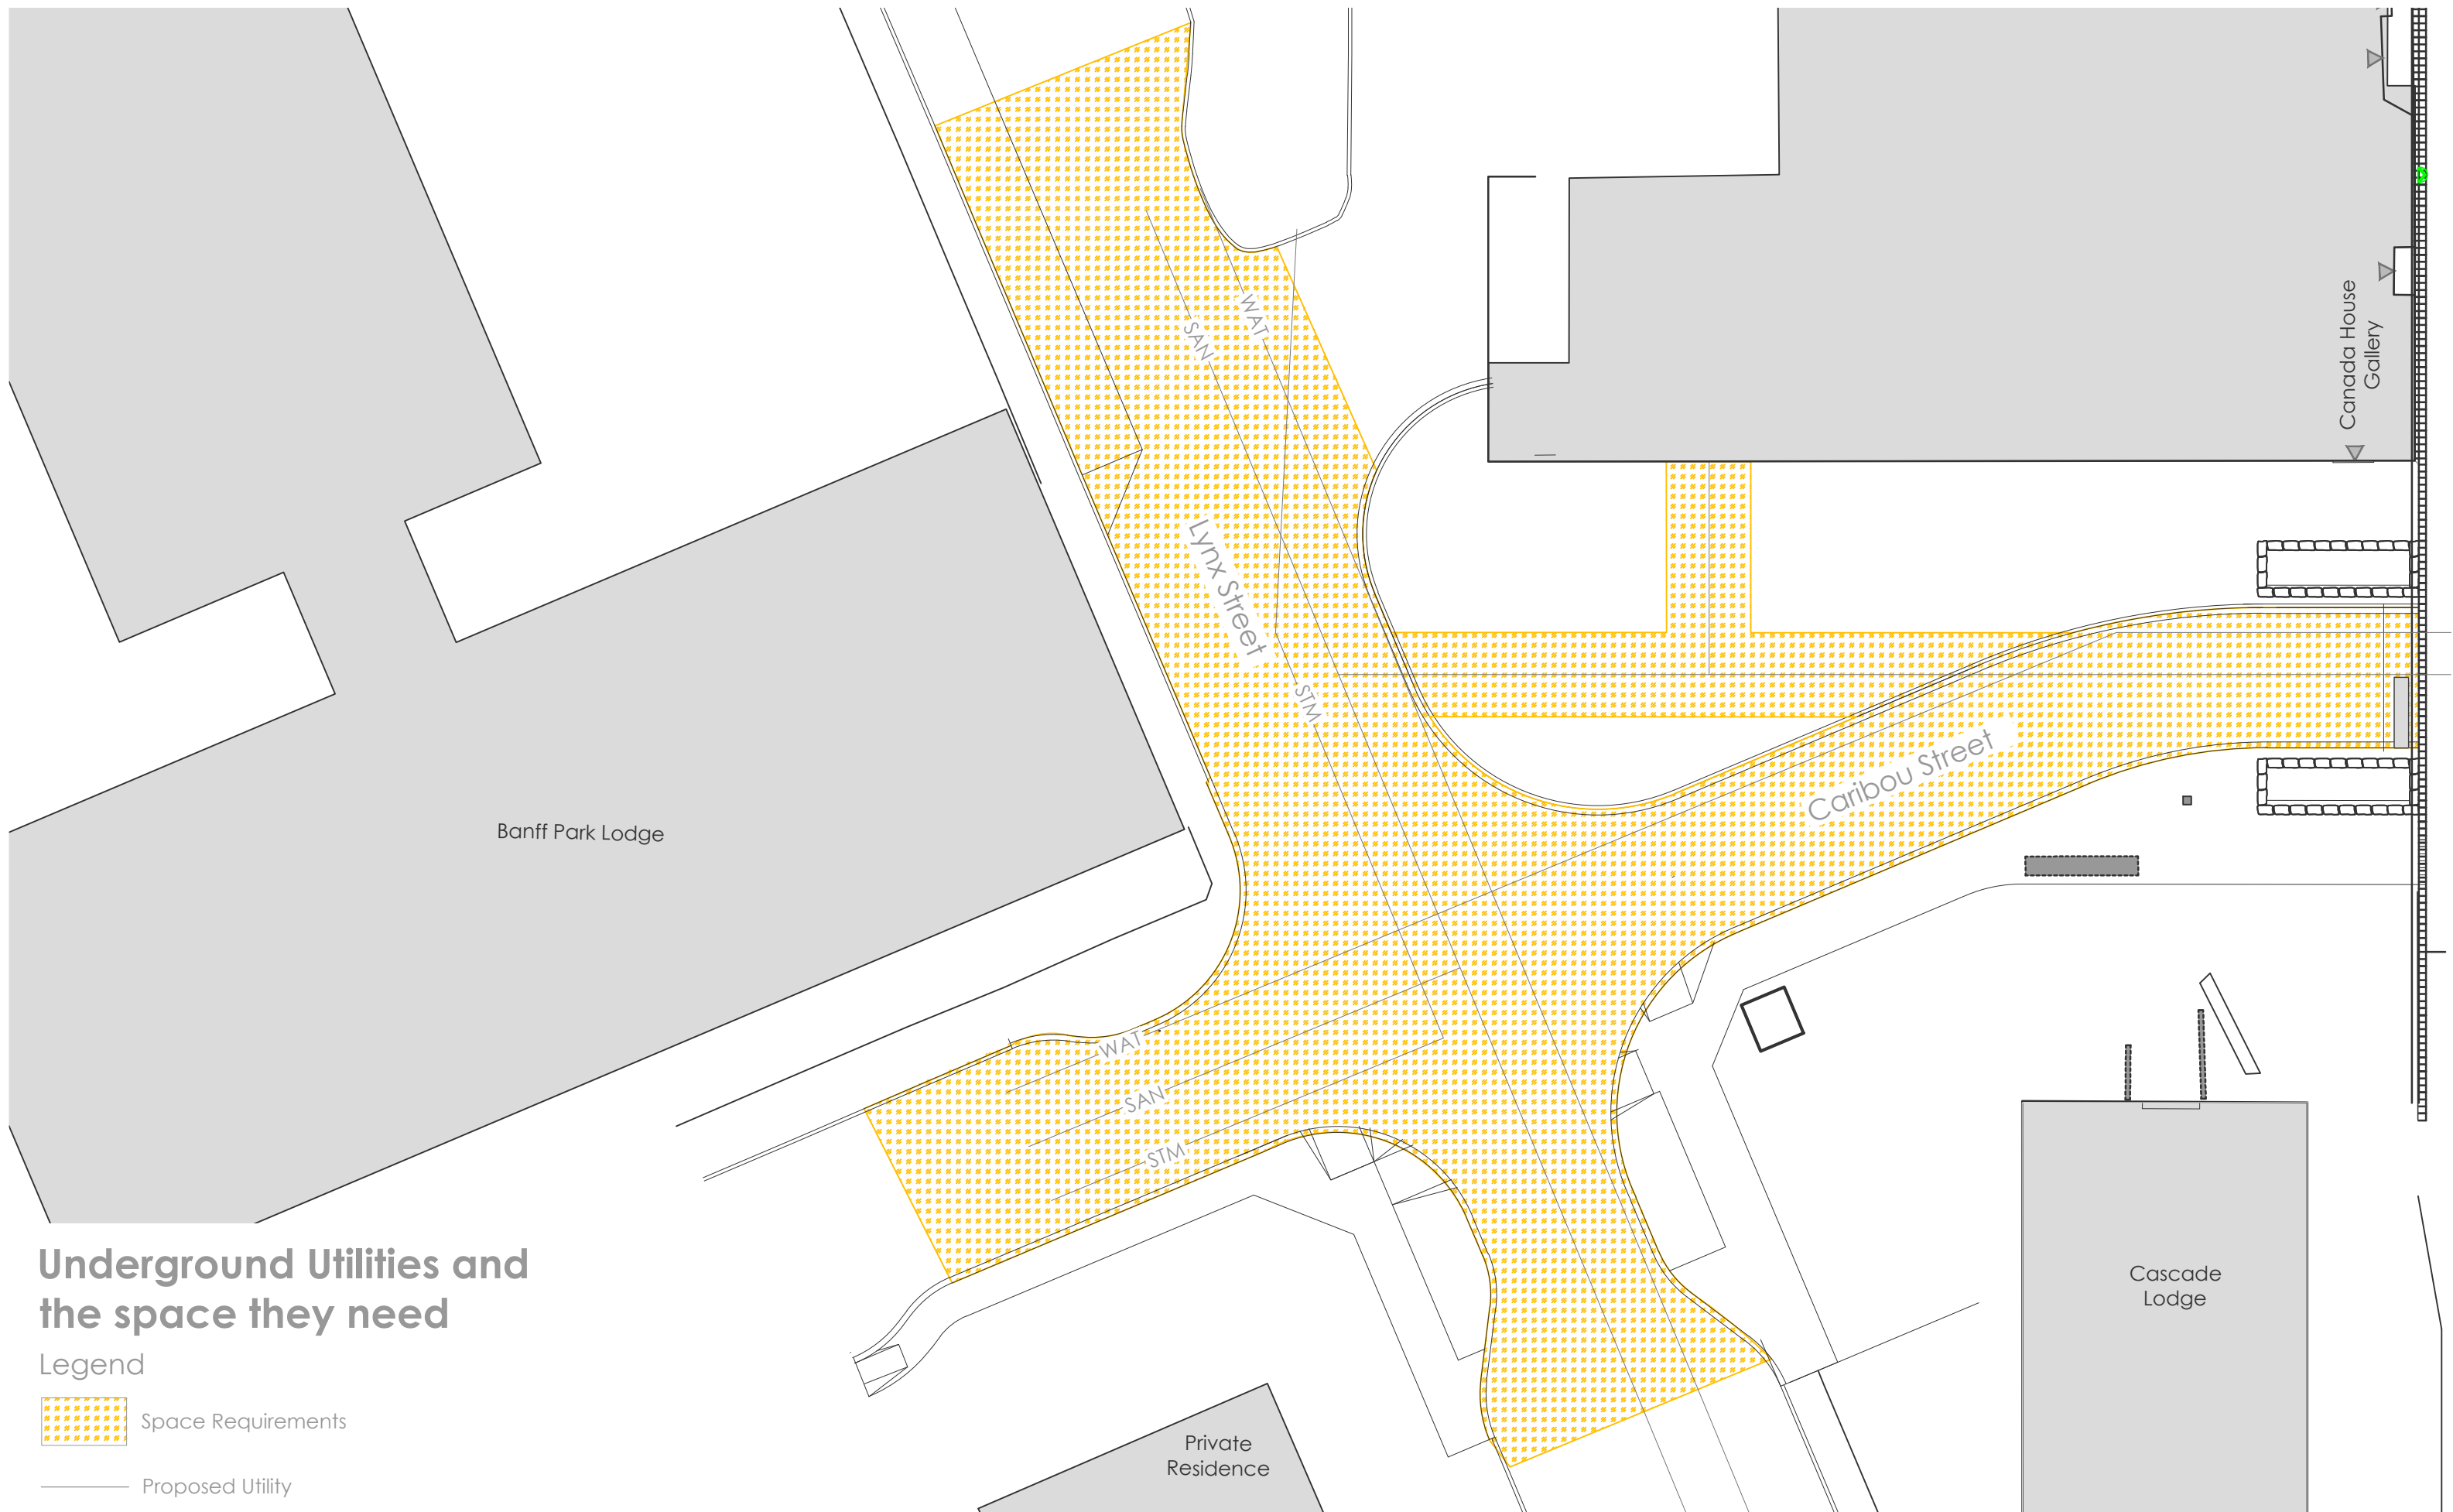
Legend



Space Requirements

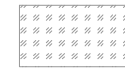


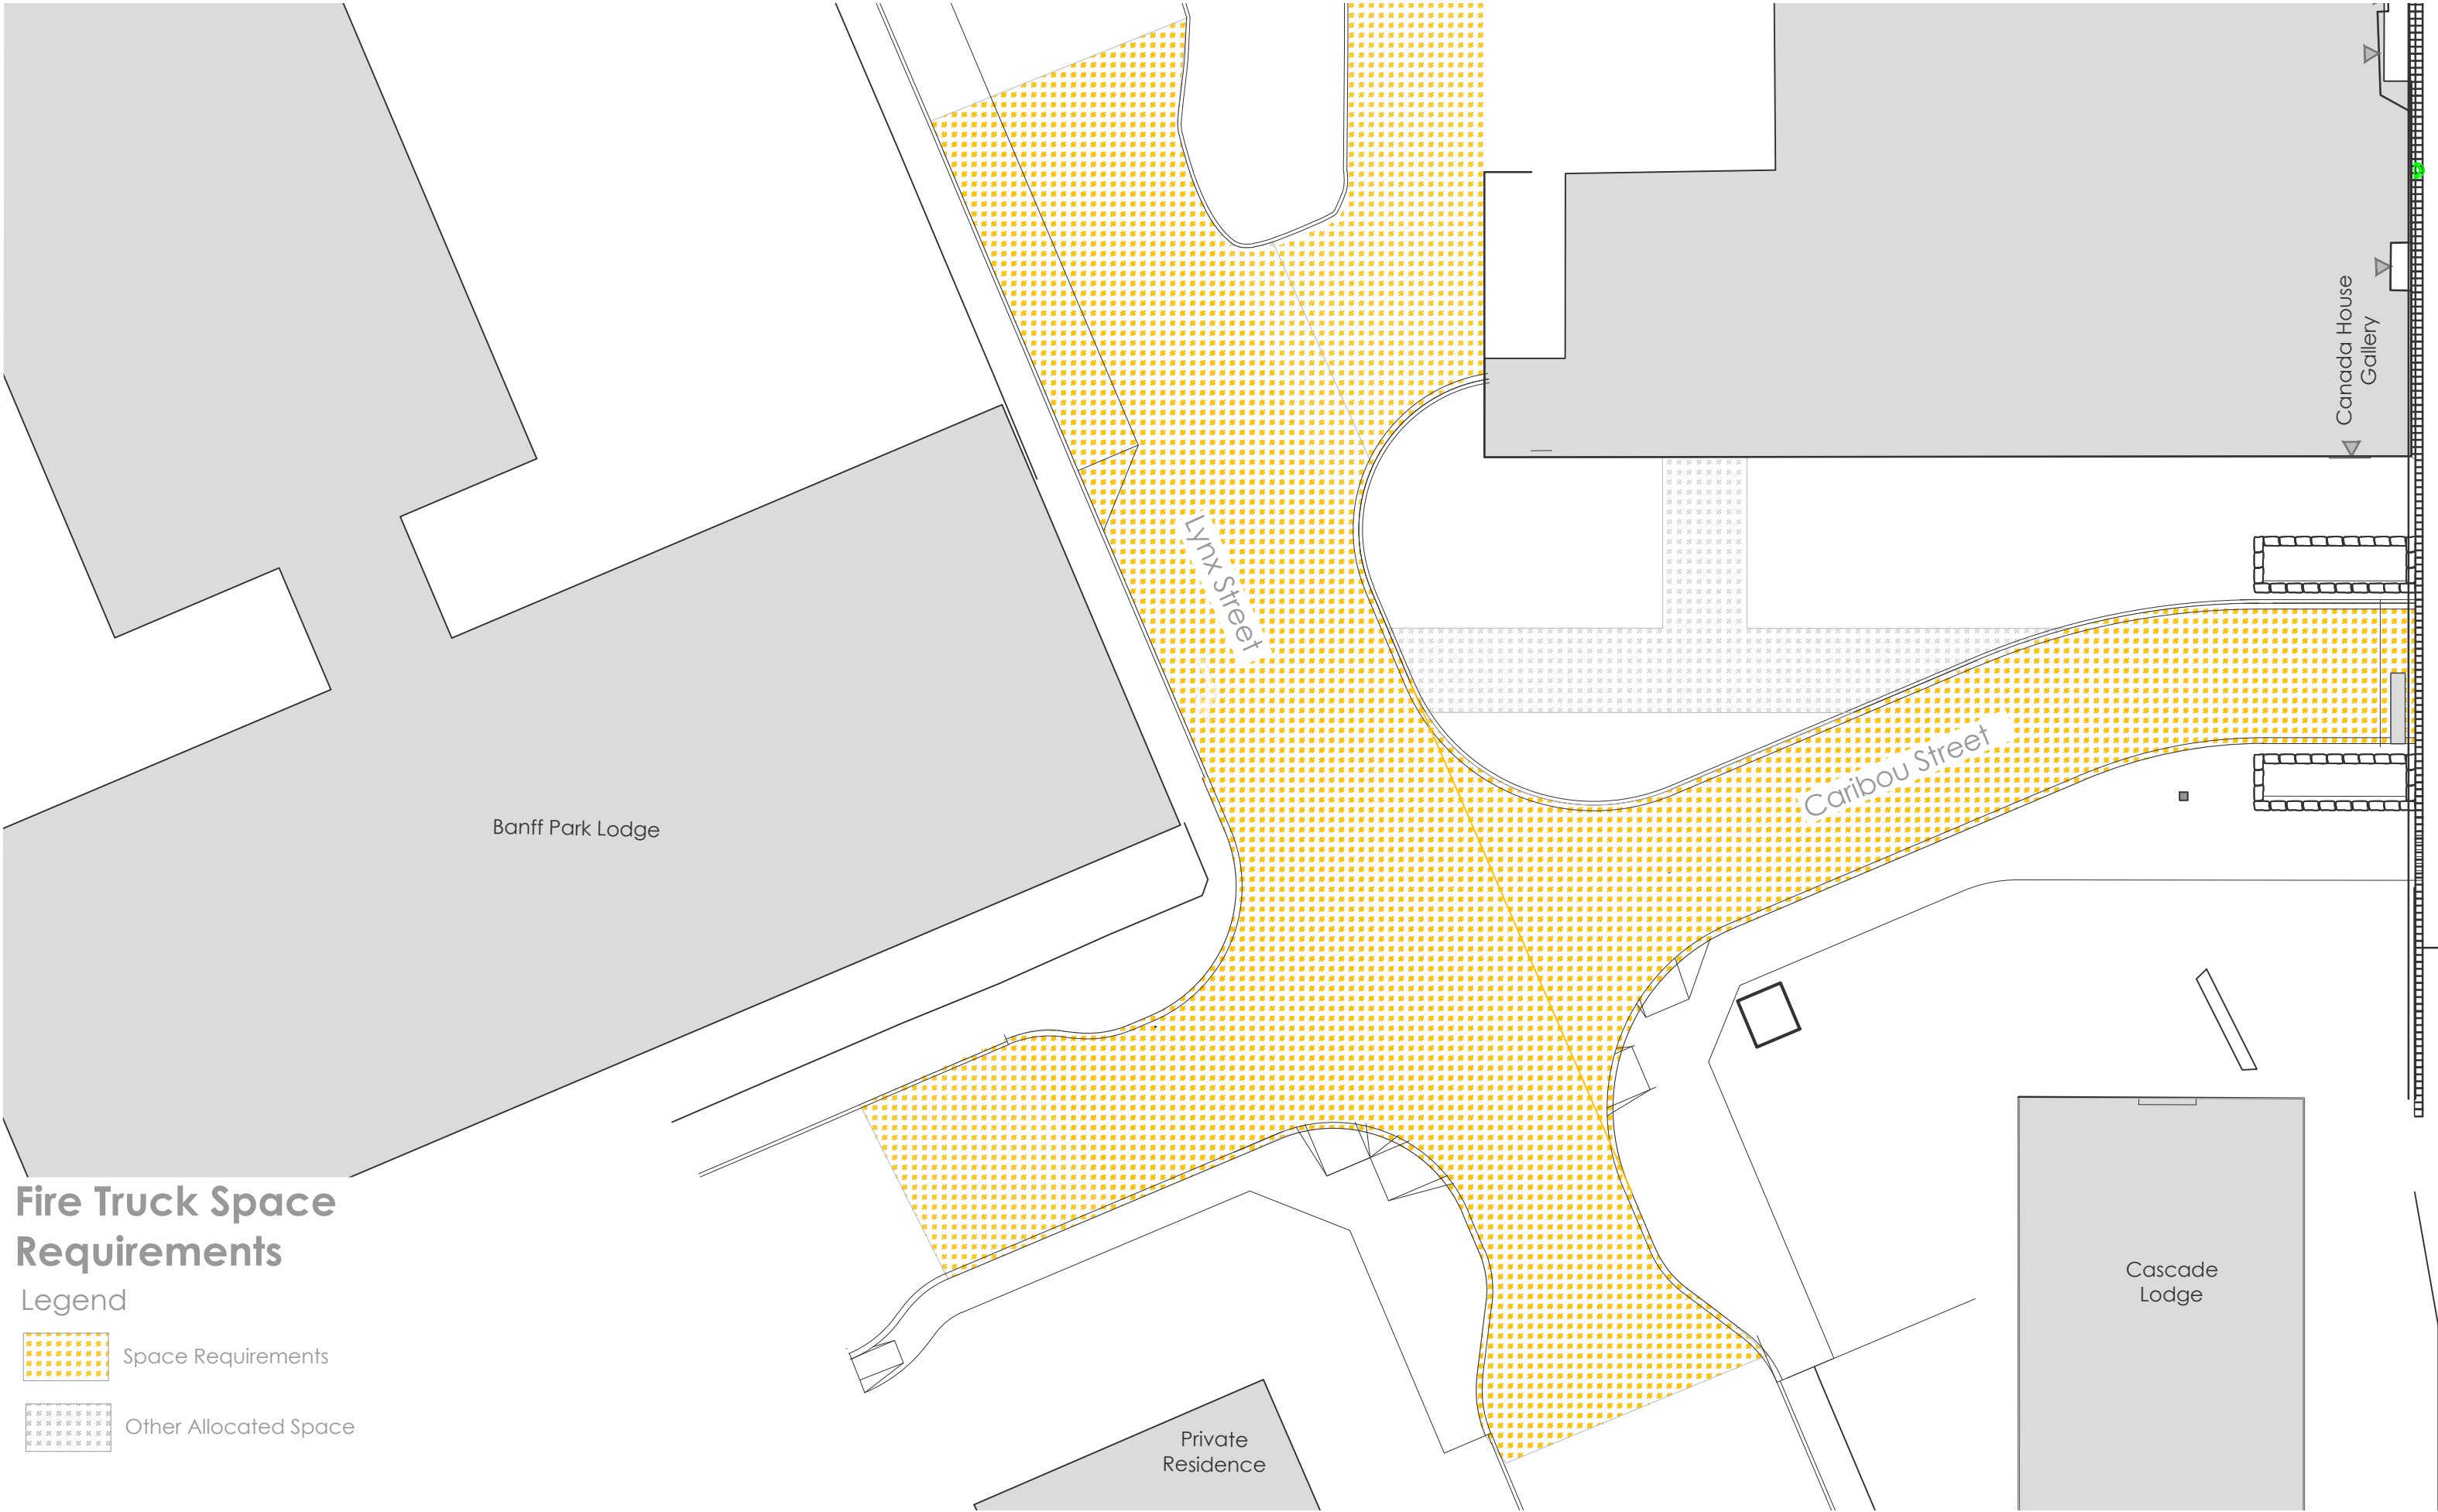
Proposed Utility



Fire Truck Space Requirements

Legend

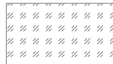
-  Space Requirements
-  Other Allocated Space

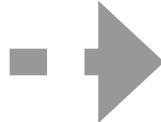


Logistic Vehicle Space Requirements

Legend

 Space Requirements

 Other Allocated Space

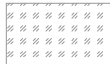
 Direction of vehicle traffic



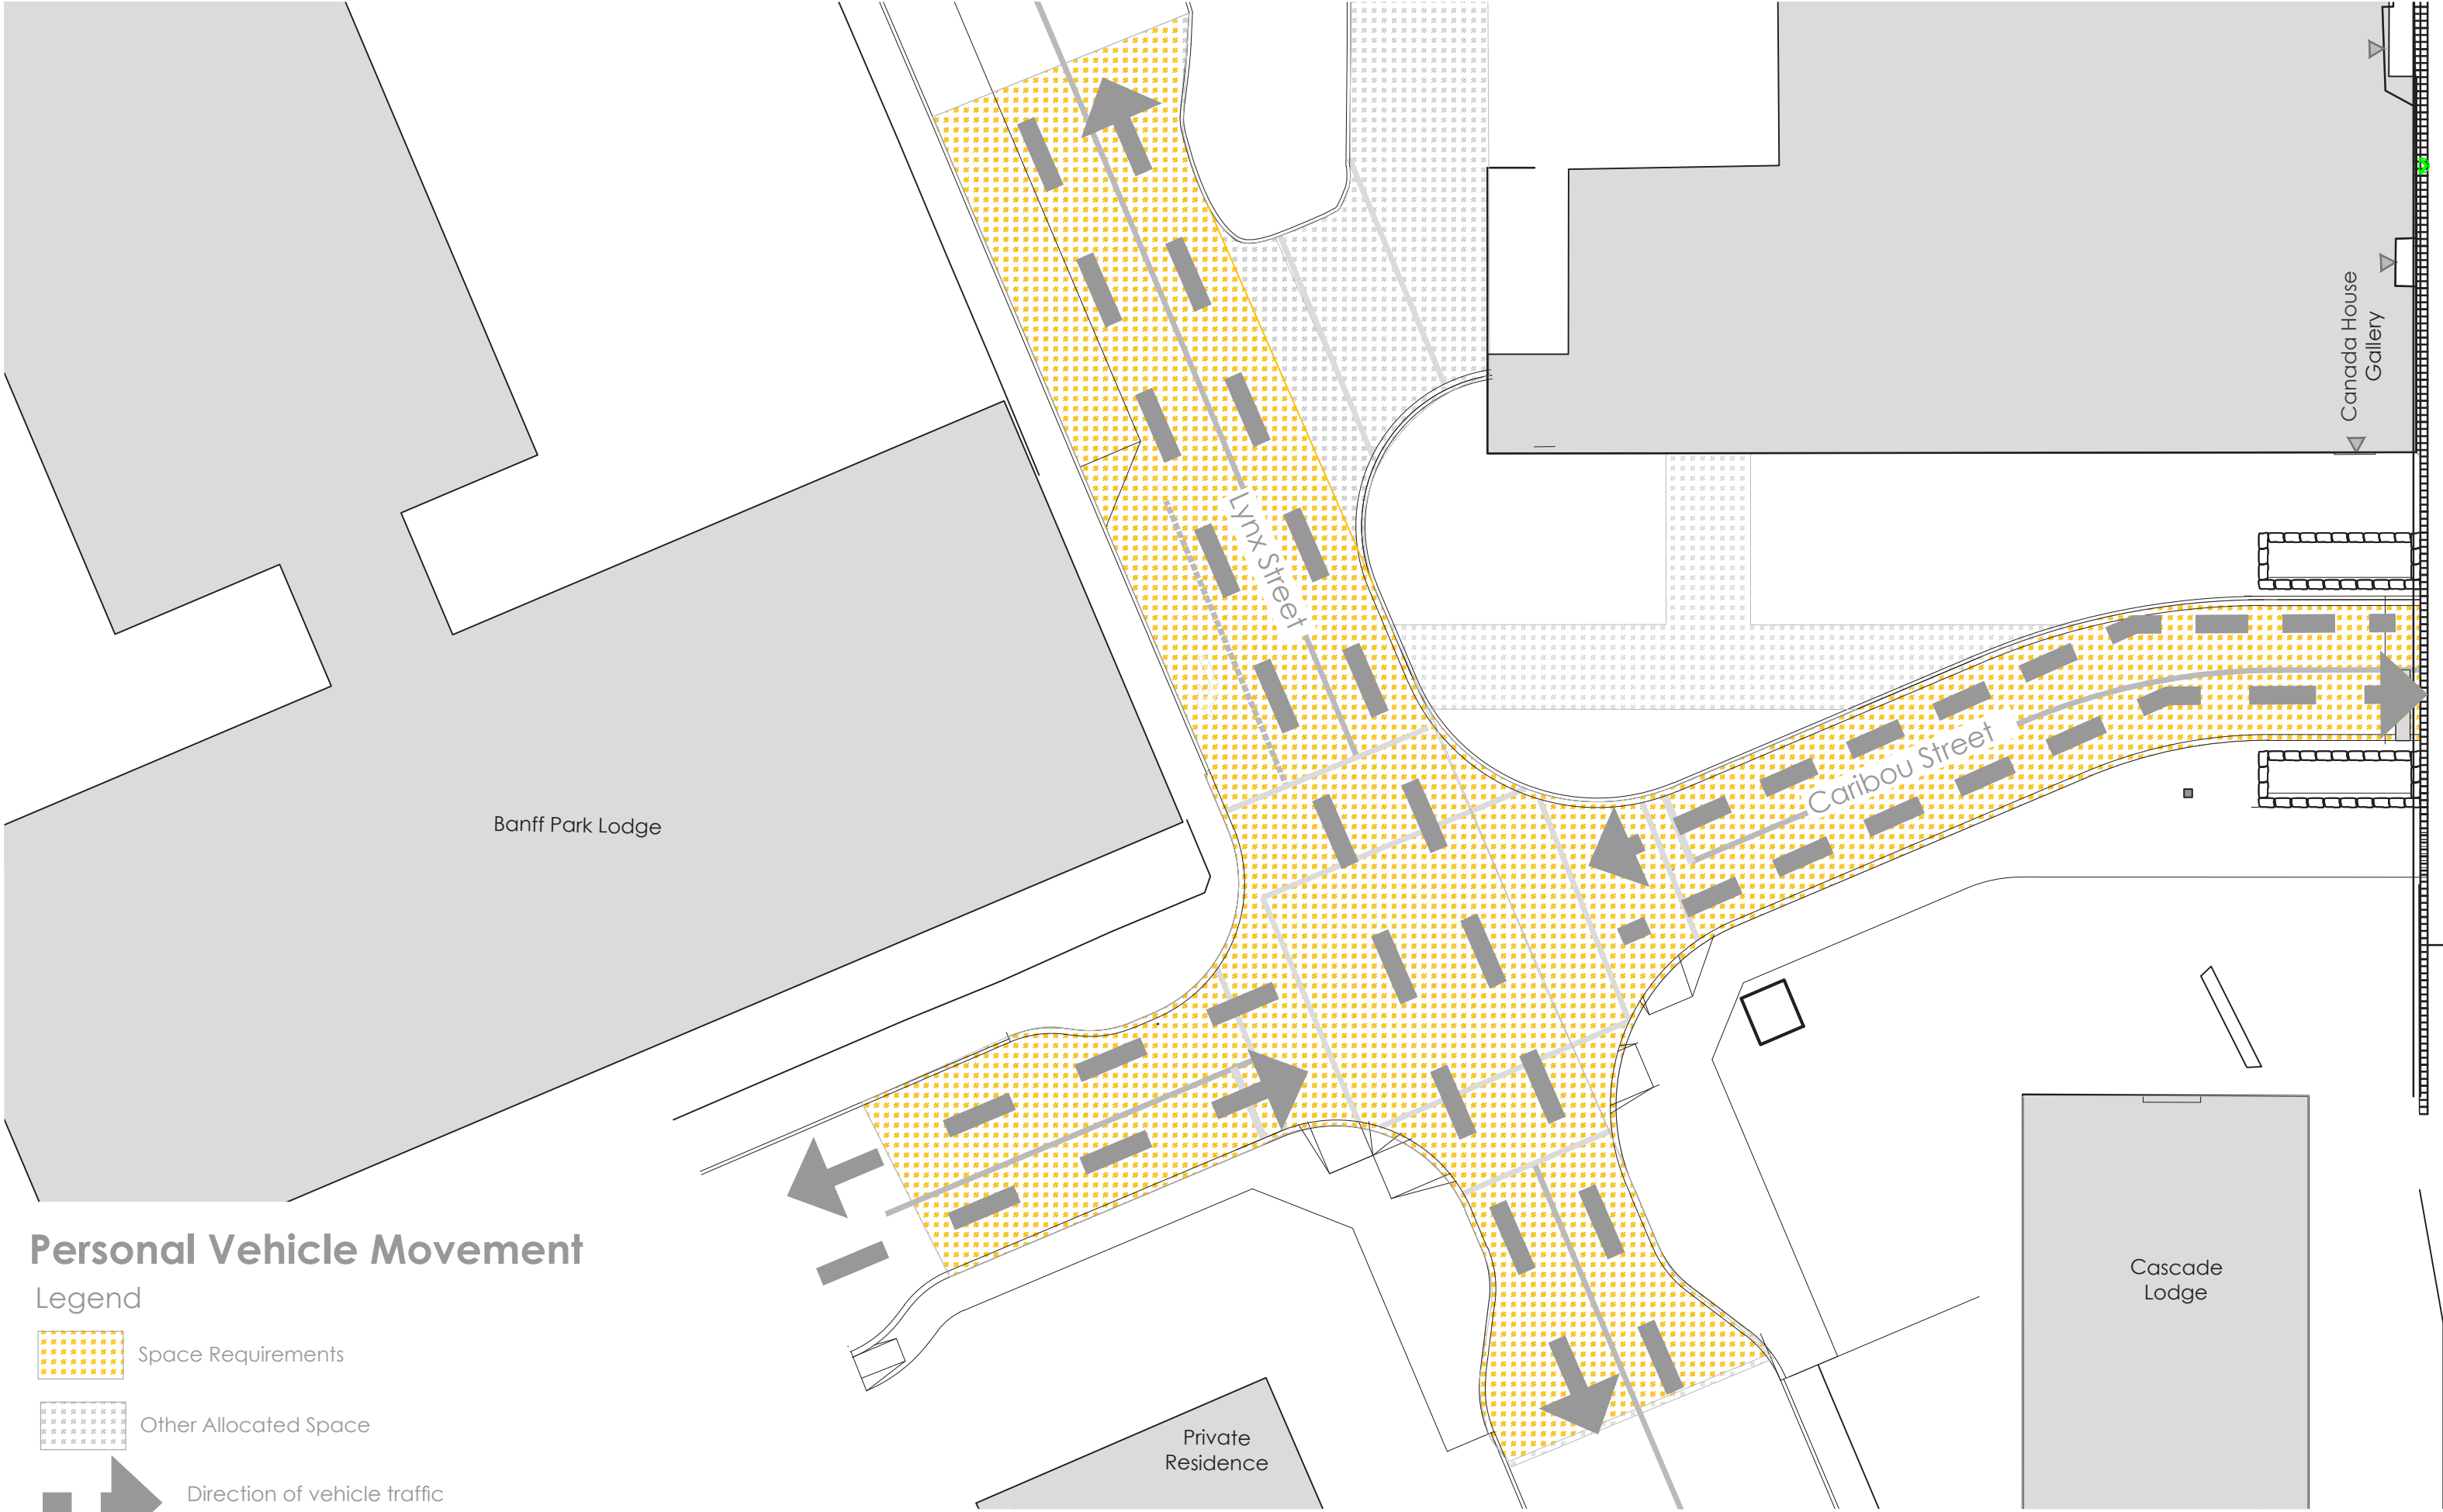
Personal Vehicle Movement

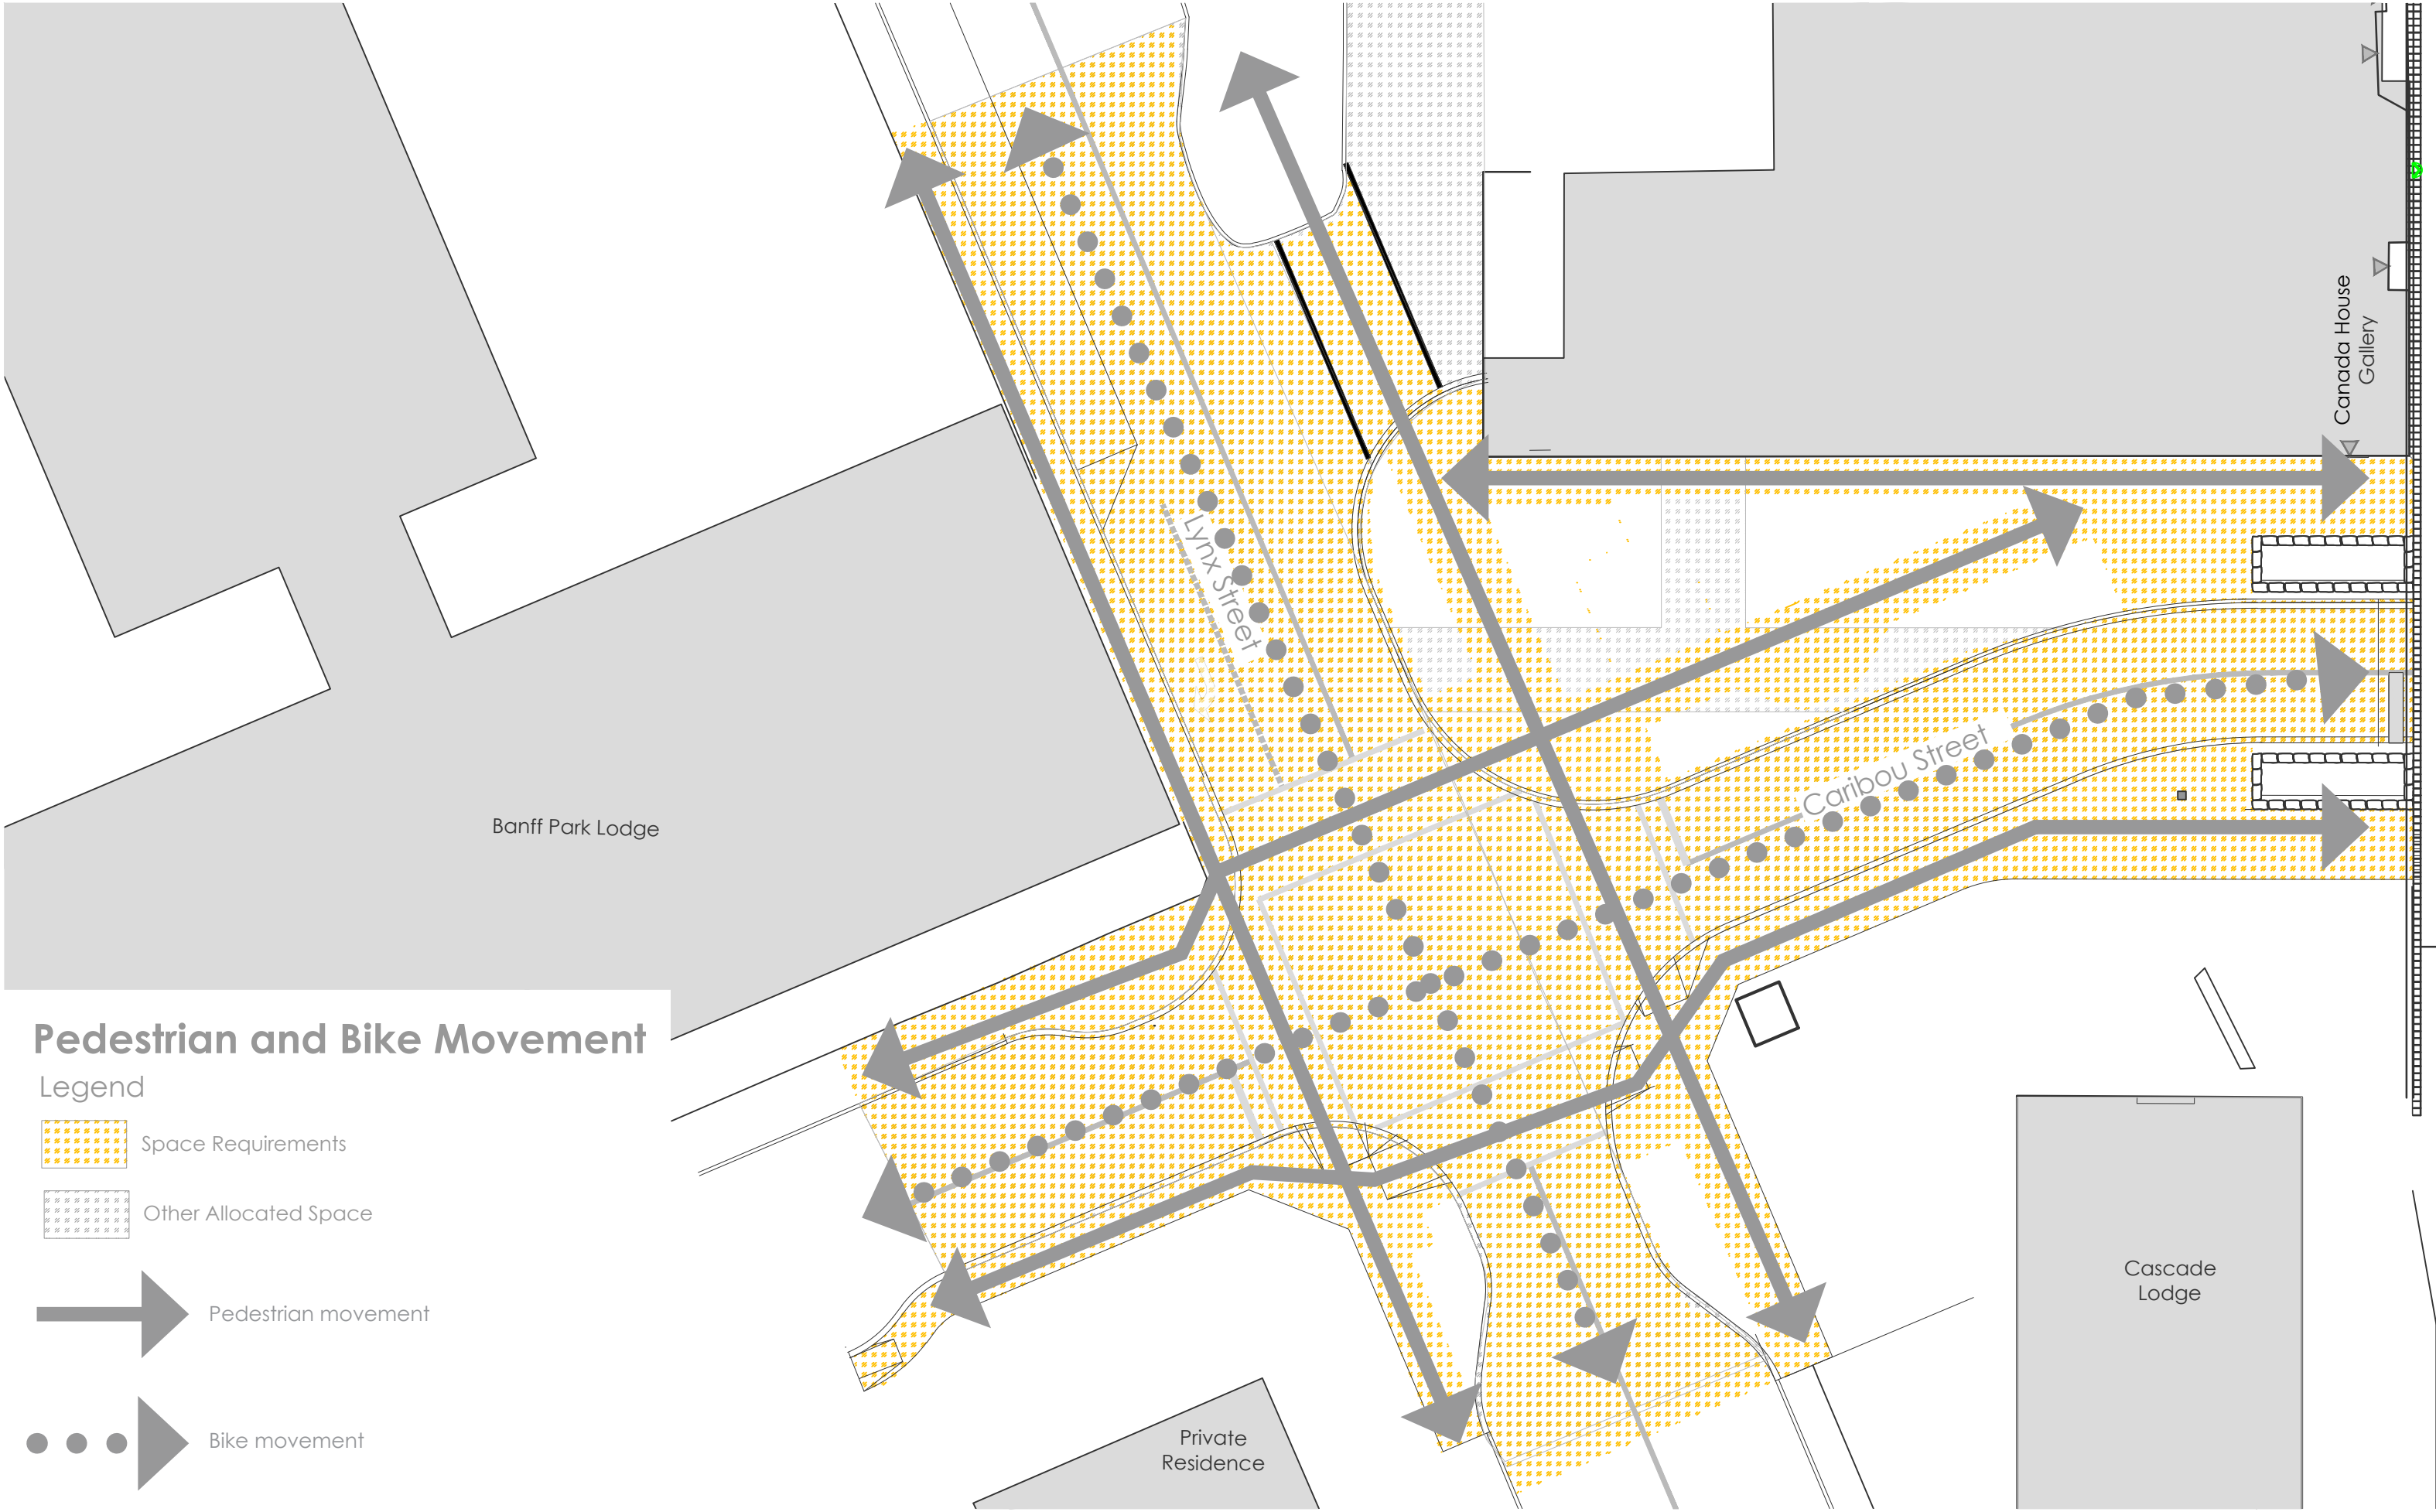
Legend

 Space Requirements

 Other Allocated Space

 Direction of vehicle traffic



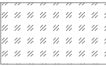


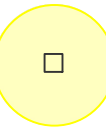


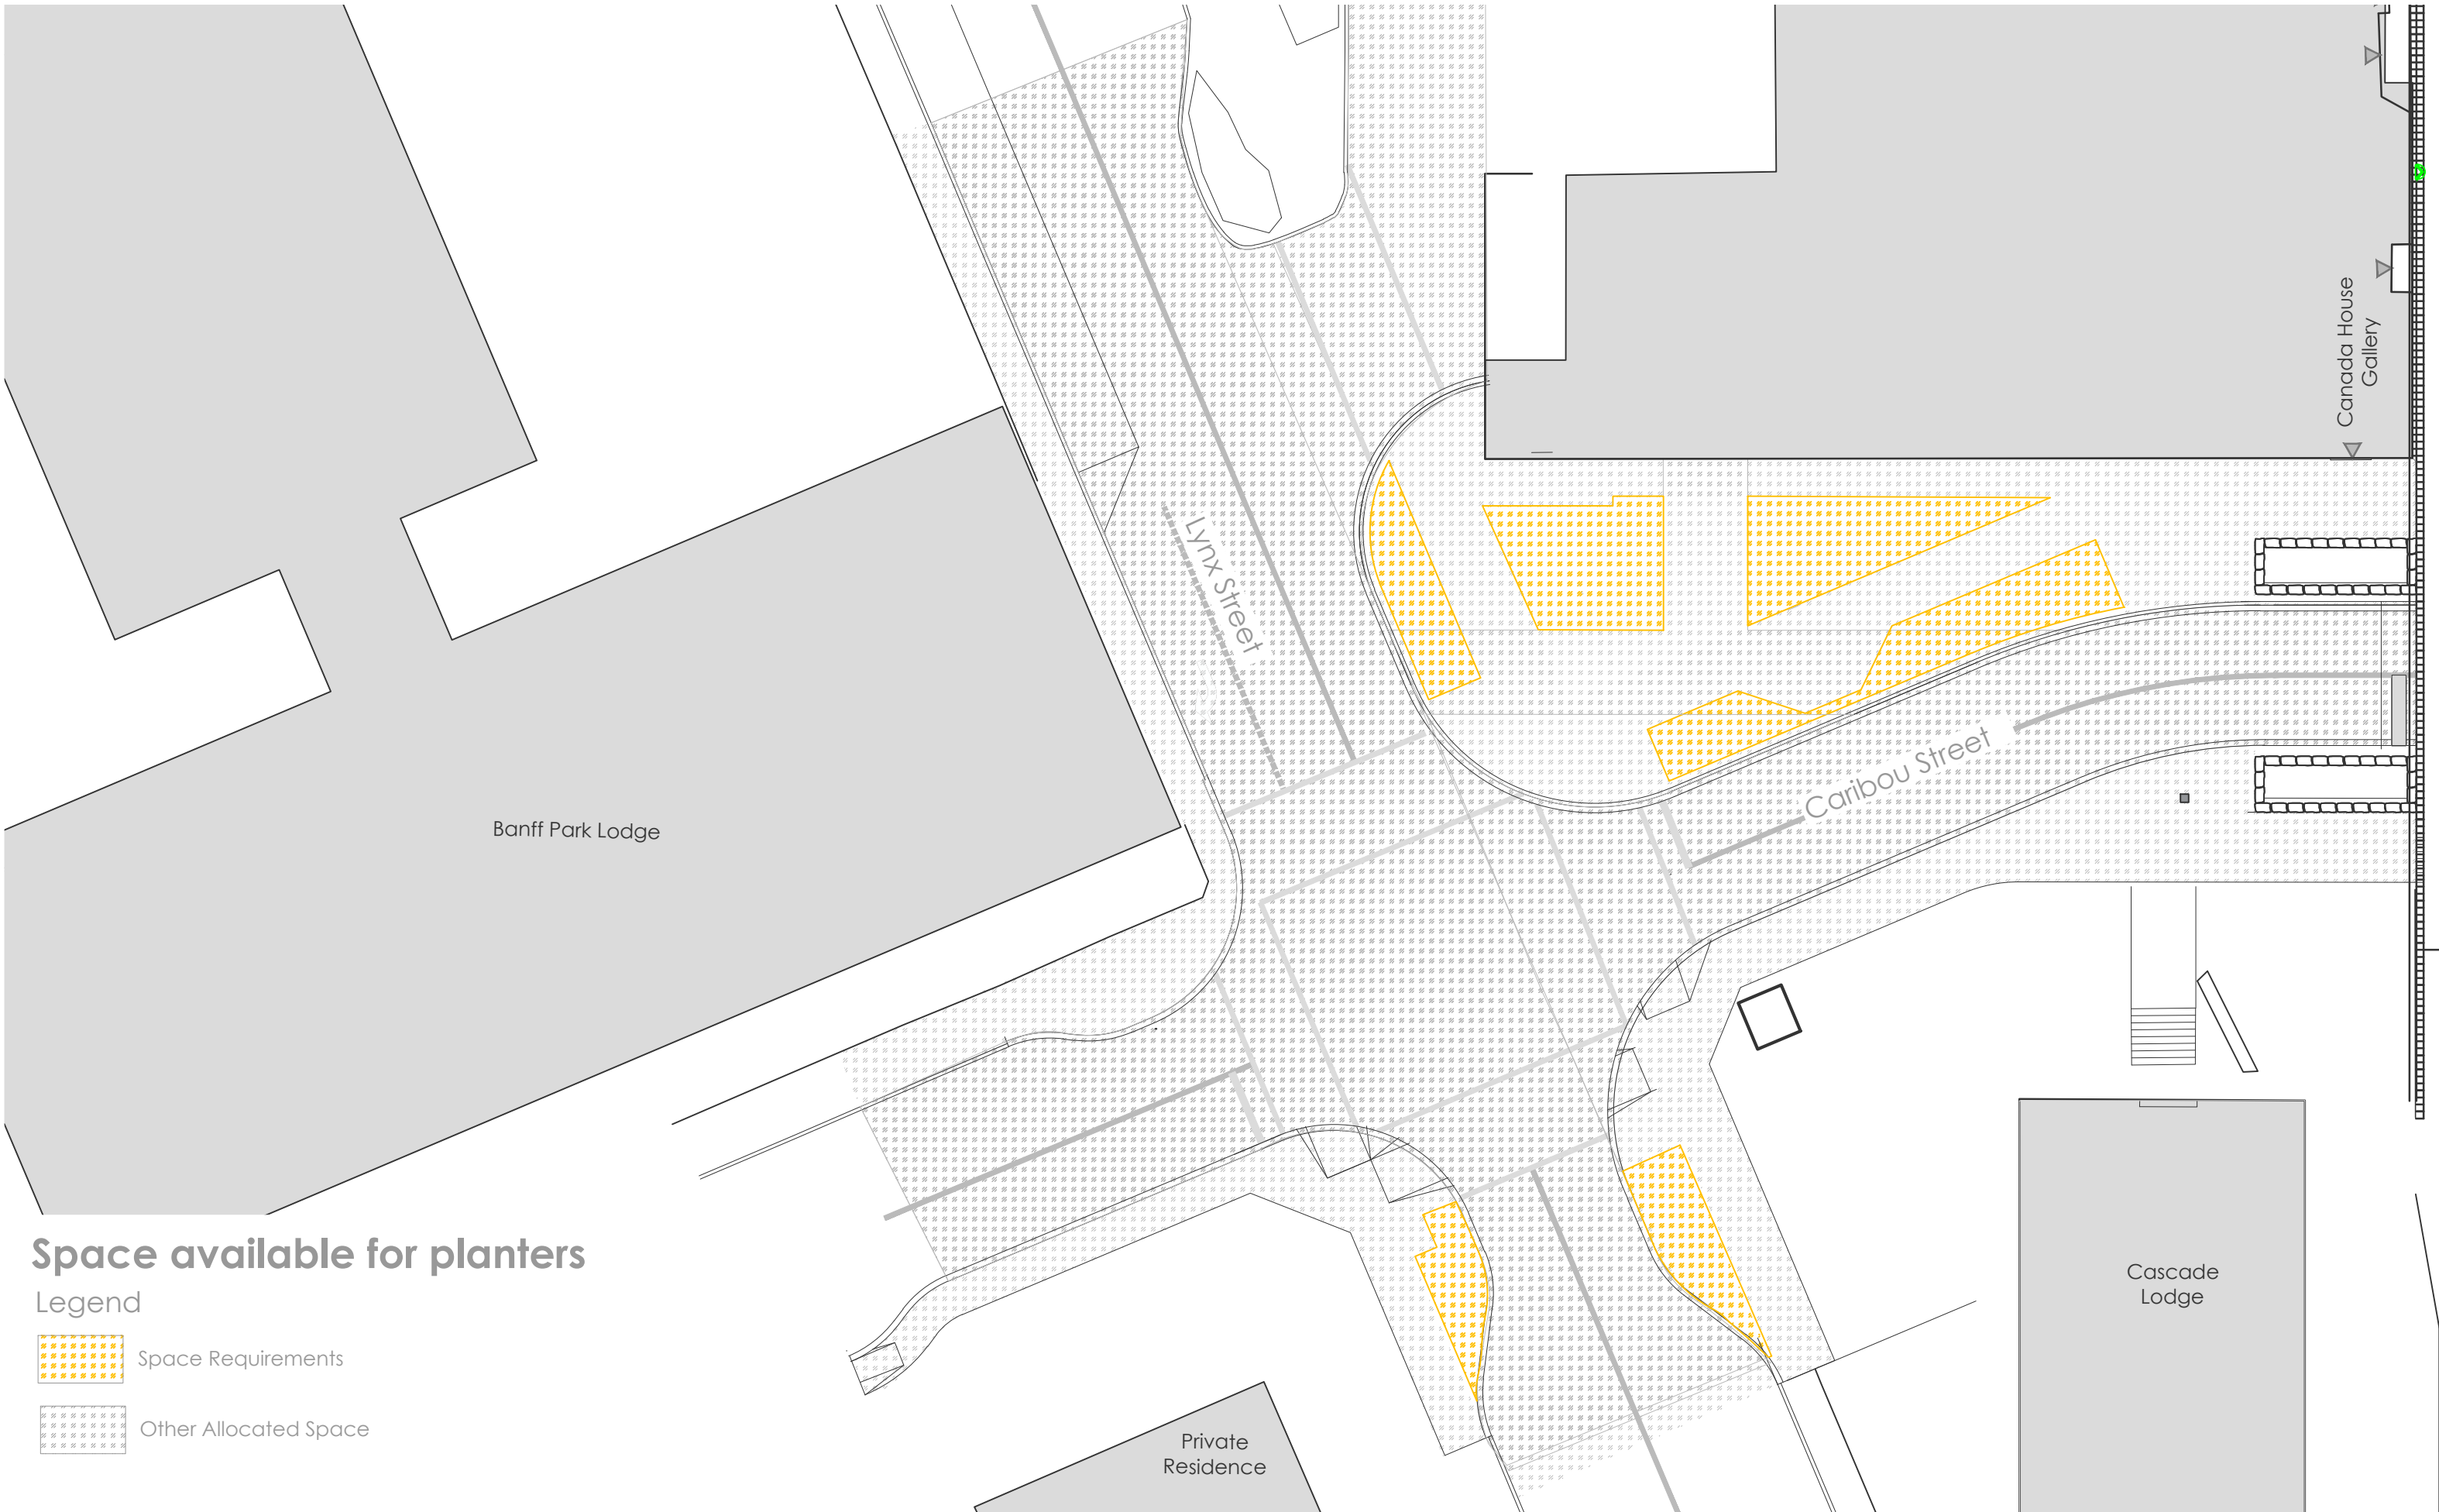
Street Light Locations

Legend

 Space Requirements

 Other Allocated Space

 Street Light



Banff Park Lodge

Lynx Street

Caribou Street

Canada House
Gallery

Cascade
Lodge

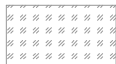
Private
Residence

Space available for planters

Legend



Space Requirements



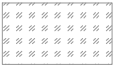
Other Allocated Space



Proposed planter locations

Legend

 Space Requirements

 Other Allocated Space

 
 Proposed planter locations
* Tree planting will not encroach into utility offset area





Proposed Concept

Legend

-  Space Requirements
-  Other Allocated Space
-  Proposed planter locations