



Y:\NM\DD\corp\co\data\CG-FLER25\Projects\2022\221-04113-01 Mountain Ave Trans Lane & Multi-Use Path\4.04.14_CAD\2_SURF-20230726.dwg

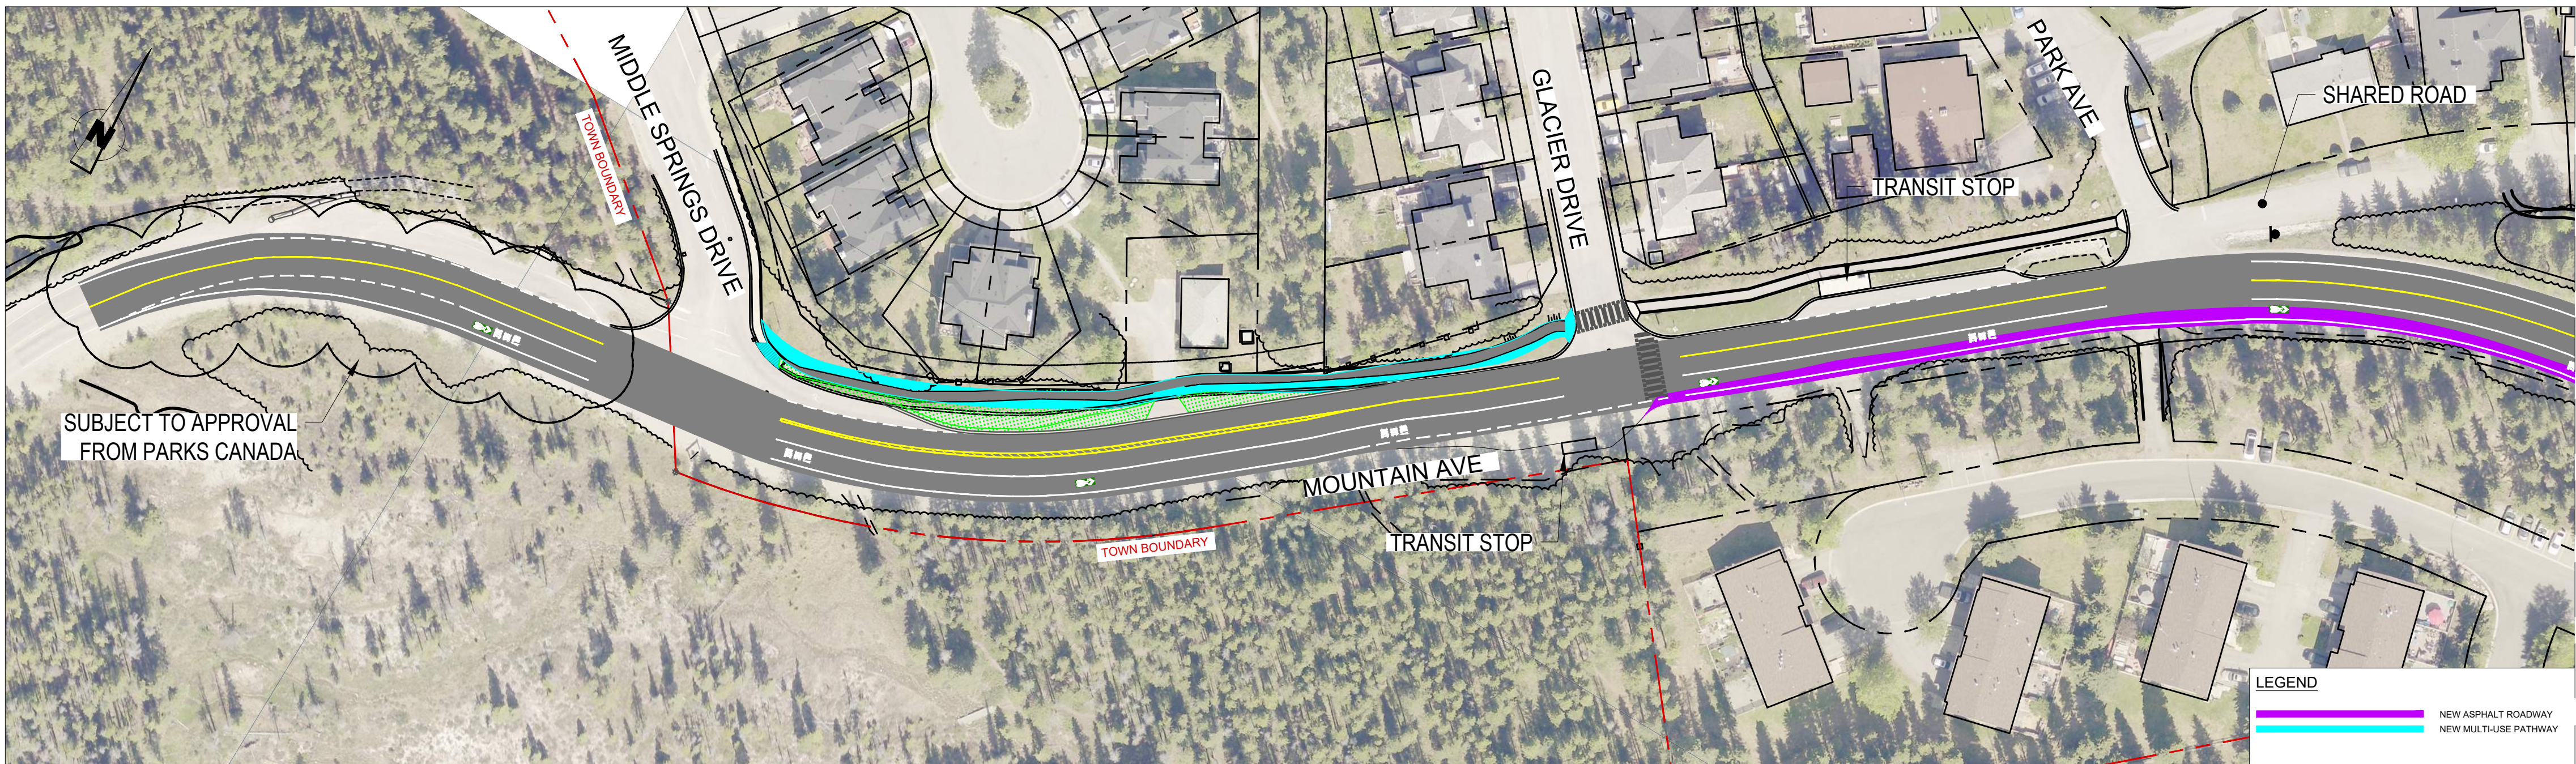

PLAN A


SEE PLAN B
FOR CONTINUATION

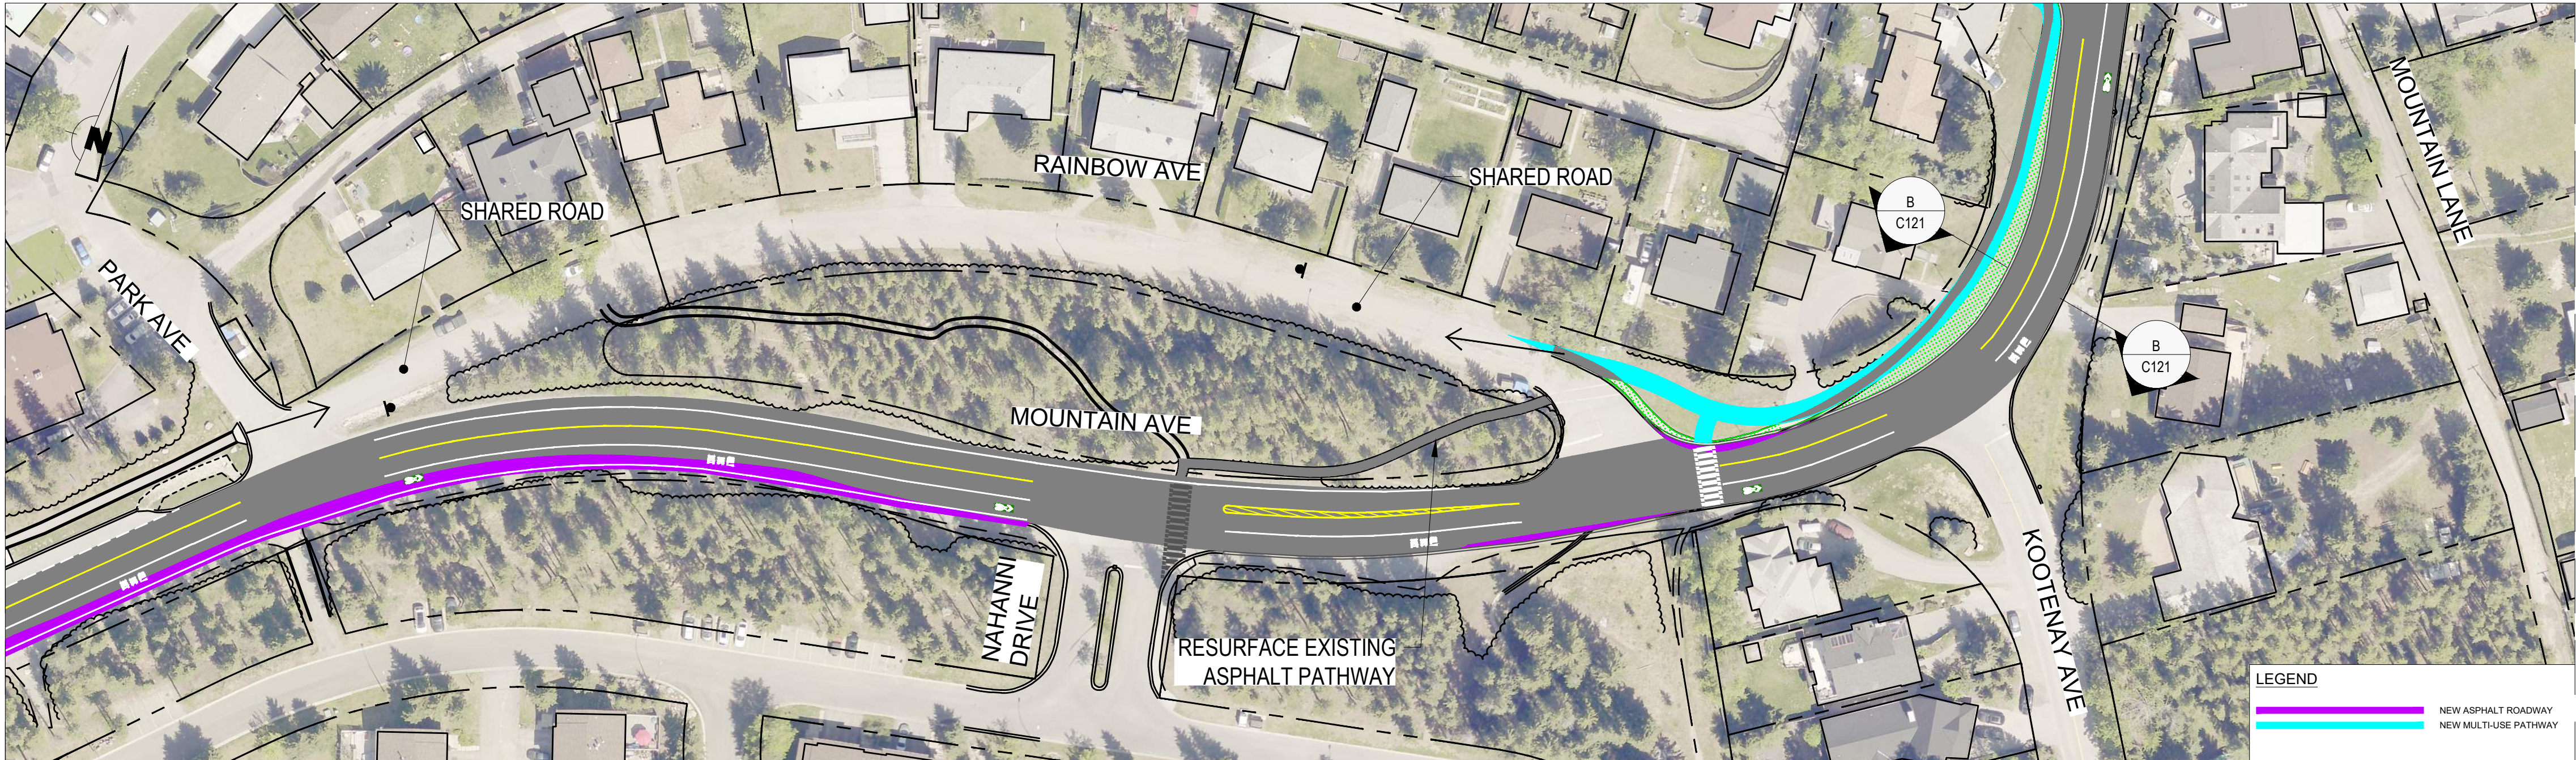

PLAN B

SEE PLAN A
FOR CONTINUATION

SEE PLAN C
FOR CONTINUATION

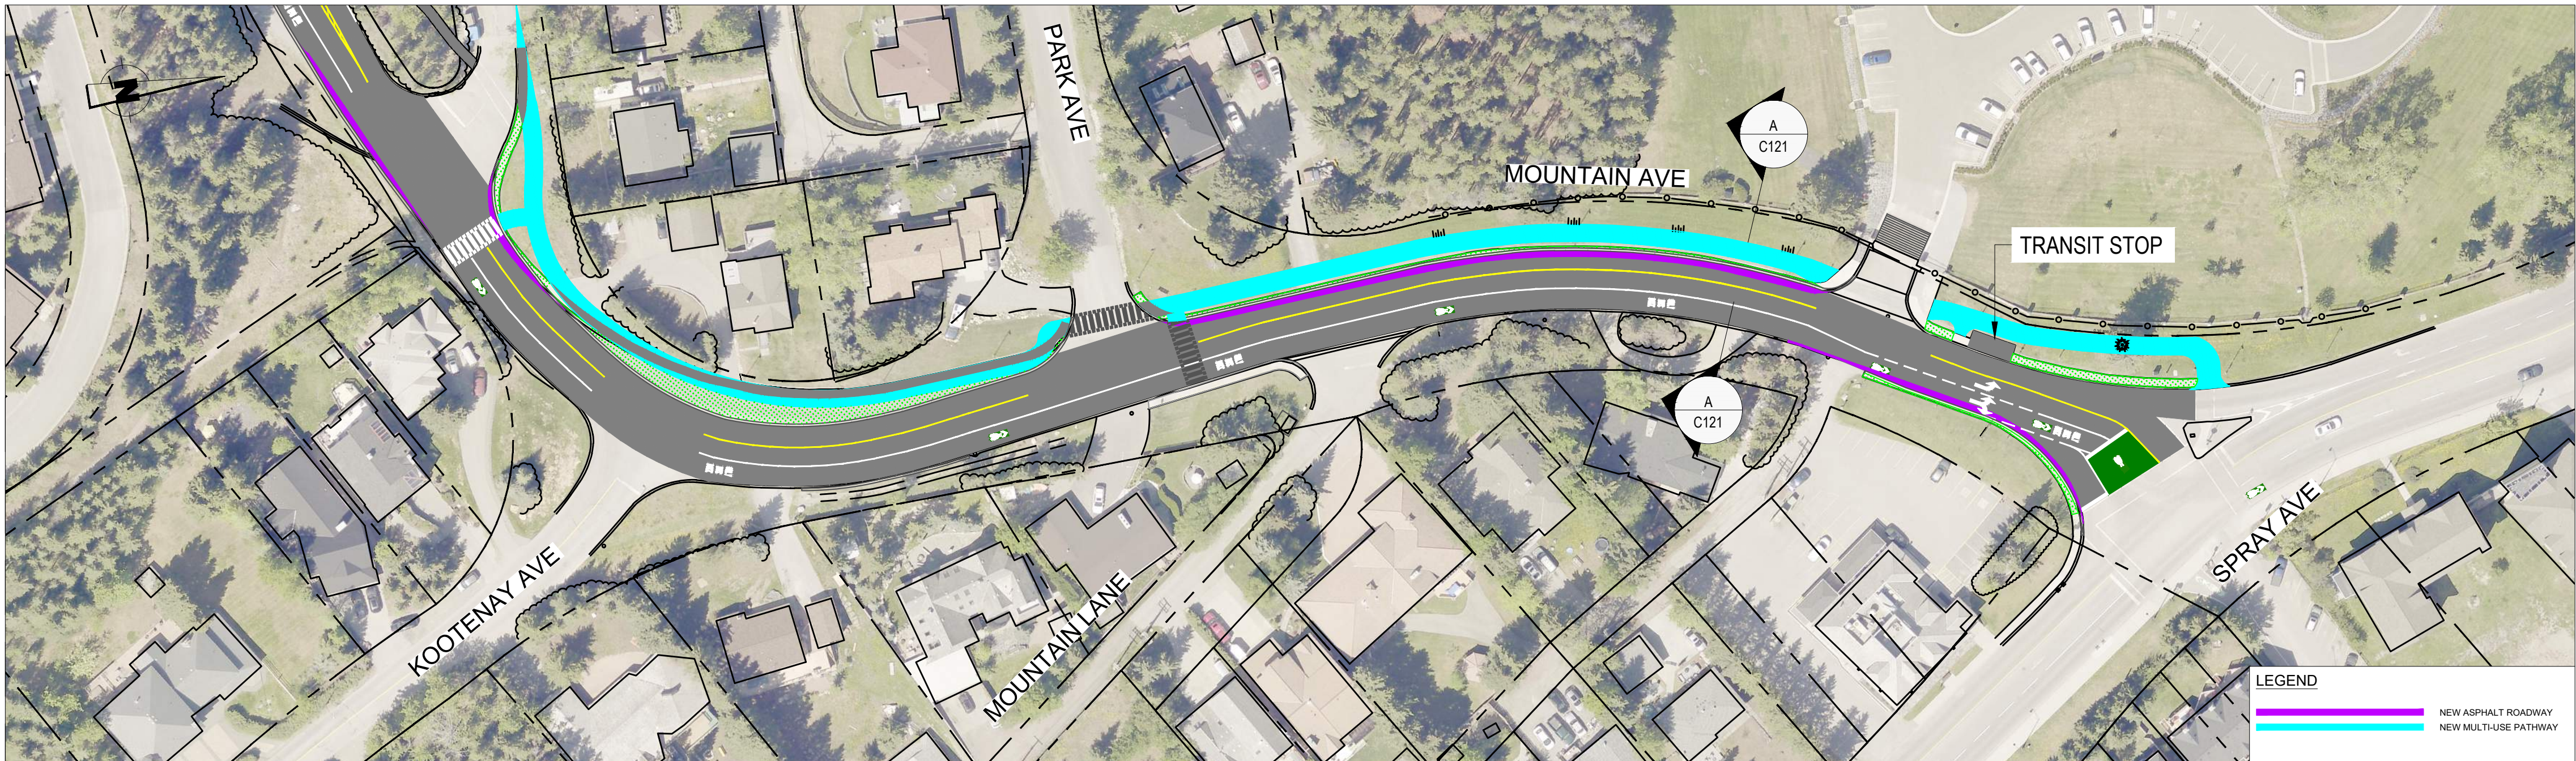

PLAN C

PLAN VIEW
SCALE: 1:750

NOTE:
These design documents are prepared solely for the use by the party with whom the design professional has entered into a contract and there are no representations of any kind made by the design professional to any party with whom the design professional has not entered into a contract.

STAMPS

CONCEPT PLAN
NOT FOR CONSTRUCTION


STAMPS

NOTES

- DESIGN SHOWN IS CONCEPT LEVEL ONLY AND BASED ON THE BEST AVAILABLE INFORMATION. DETAILED SURVEY INFORMATION IS REQUIRED TO CONFIRM FEASIBILITY AND EXTENTS OF THE DESIGN.
- EXTENTS OF PATHWAY EXCAVATION, FILL, AND GRADING TO BE DETERMINED DURING DETAILED DESIGN.

		AS-BUILT FOR CONSTRUCTION	
		FOR TENDER	
		FOR APPROVAL	
2023-07-26	PRELIMINARY	JW	
DATE	DESCRIPTION	BY	
ISSUE DATES			
D	#	#	#
C	#	#	#
B	#	#	#
A	#	#	#
NO.	DATE	DESCRIPTION	BY
REVISIONS			
SCALE:	H:	DATE	
DRAWN BY:	AI	2022-07-15	
DESIGNED BY:	LC	2022-07-15	
CHECKED BY:	JW	2023-07-26	
APPROVED BY:	JW	2023-07-26	

LEGEND

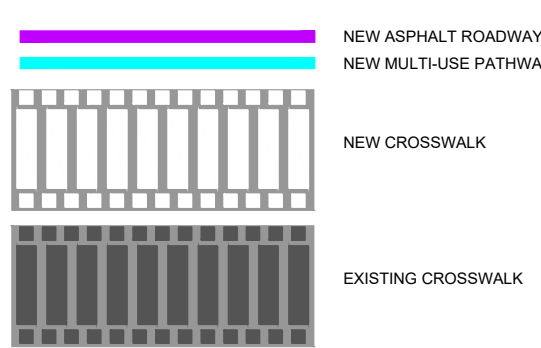

WSP Canada Inc.
729 10 Street, Suite 203
Canmore, AB, Canada T1W 2A3
t:403.678.3500 | f:403.678.3501
www.wsp.com

PROJECT TITLE:

TOWN OF BANFF

MOUNTAIN AVENUE
TRANSIT LANE

BANFF, ALBERTA

DRAWING TITLE:

CONCEPT PLAN

PROJECT NO.: 221-04113-01	REV.	SHEET:
C120	A	1